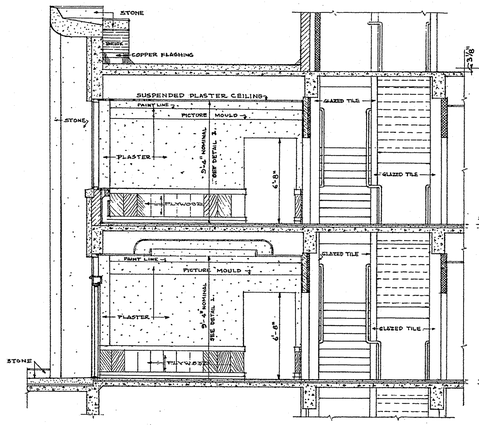

SECTION 1

SCALE ¼" = 1'-0"

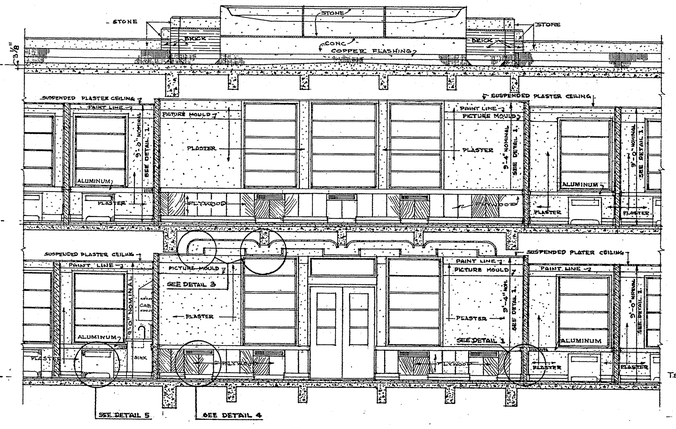

SECTION 2

SCALE ¼" = 1'-0"

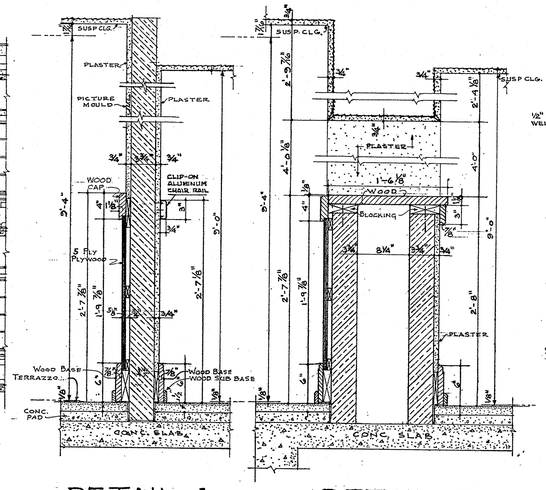

DETAIL 1. DETAIL 2.
WALL SECTIONS

SCALE 1½" = 1'-0"

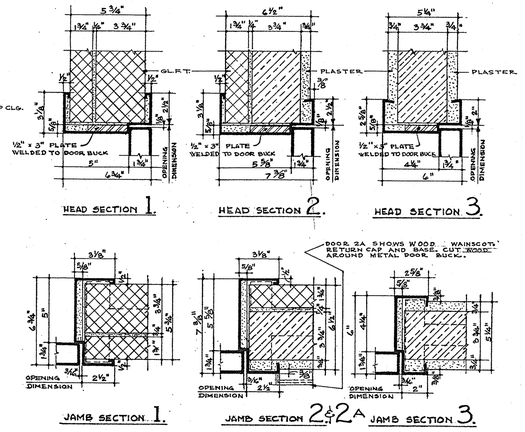

INTERIOR DOOR DETAILS

SCALE 3" = 1'-0"

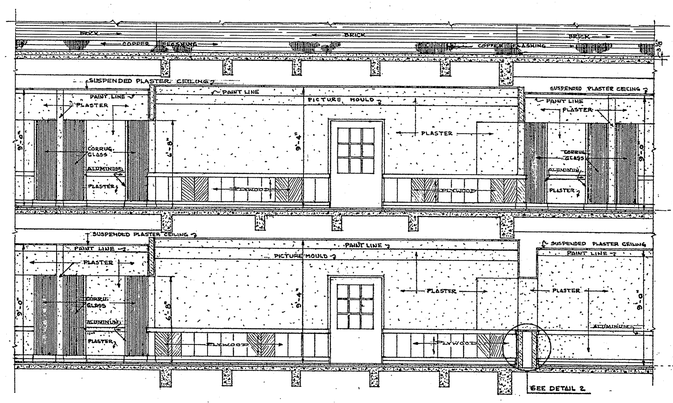

SECTION 3

SCALE ¼" = 1'-0"

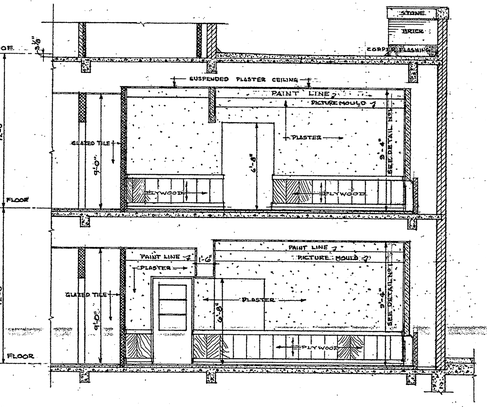

SECTION 4

SCALE ¼" = 1'-0"

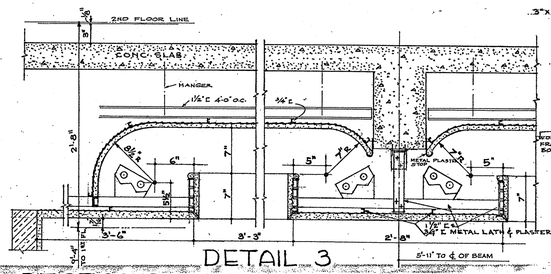

DETAIL 3
RECESSED LIGHTING COVES IN LOBBY

SCALE 1½" = 1'-0"

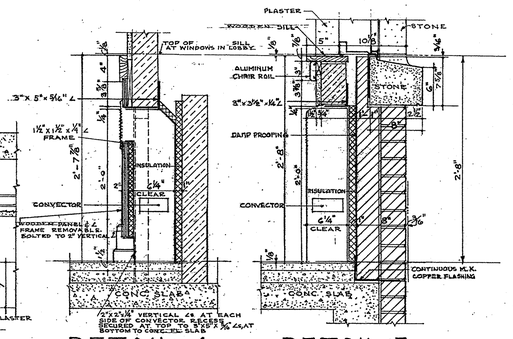

DETAIL 4 DETAIL 5
HEATING CONVECTORS

SCALE 1½" = 1'-0"

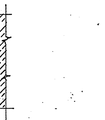

DETAIL OF PICTURE MOULD

SCALE 3" = 1'-0"

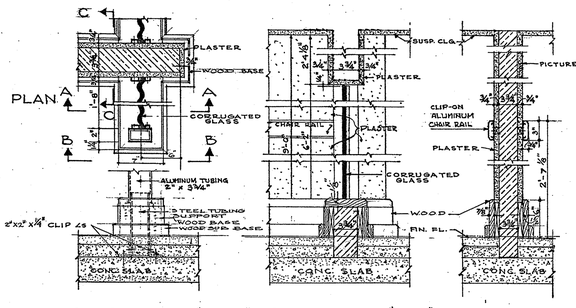

SECTION "B-B" SECTION "A-A" SECTION "C-C"

DETAILS OF VISITORS BOOTHS

SCALE 1½" = 1'-0"

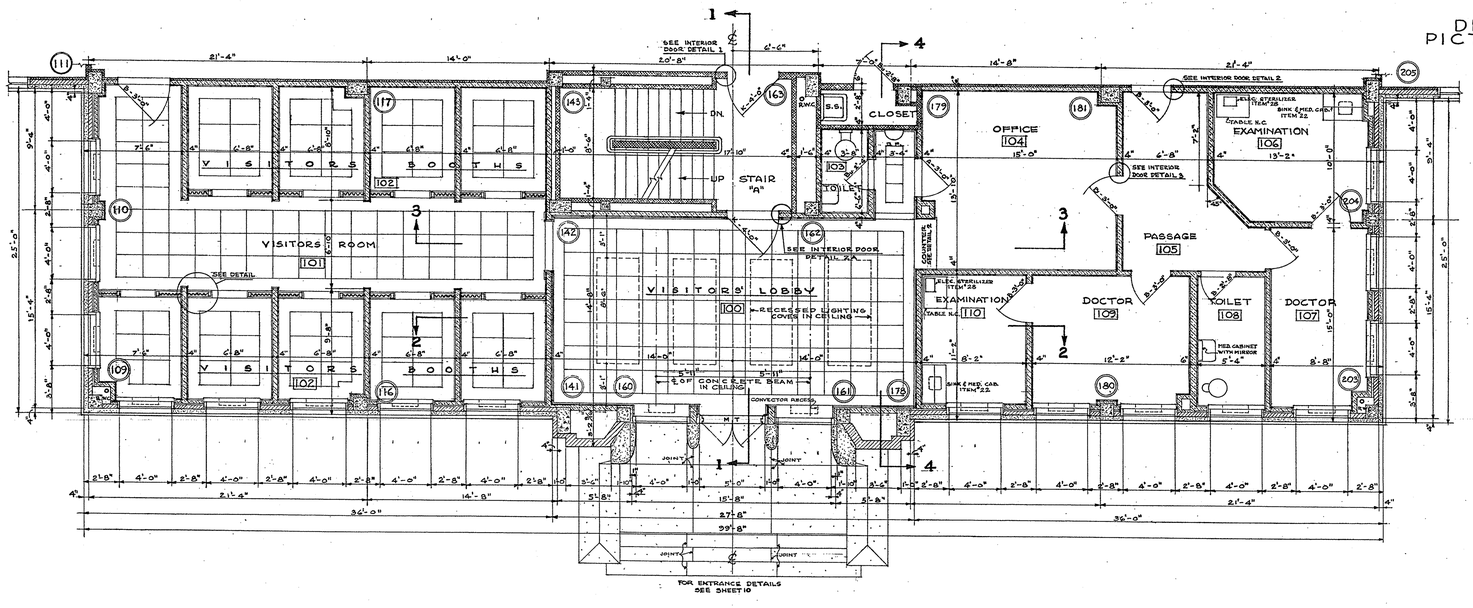

PLAN OF VISITORS' WING & DOCTORS' OFFICES

SCALE ¼" = 1'-0"

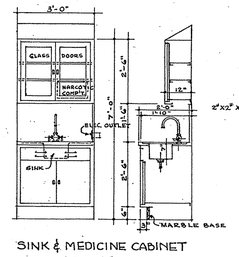

SINK & MEDICINE CABINET

SCALE ½" = 1'-0"

(IN ROOMS 106 & 110)

ITEM #22

ALL DIMENSIONS AND MEASUREMENTS SHALL BE CHECKED AND VERIFIED BY THE CONTRACTOR AT THE SITE.

APPROVED
Commonwealth of Pennsylvania
DEPARTMENT OF WELFARE
Archt. Date
Secretary Date

Regina L. Shields M.D.

PROJECT - 252

REVISED

APPROVED — DEPUTY SECRETARY OF PROPERTY & SUPPLIES
APPROVAL RECOMMENDED — SUPERVISING ARCHITECT, BUREAU OF CONSTRUCTION
APPROVED — Secretary of Welfare
SUBMITTED — ARCHITECT
ACCEPTED — CONTRACTOR

BUREAU OF ENGINEERING & CONSTRUCTION CHECKED BY

ARCH.	STRUCT.	MECH.	ELEC.

REGISTERED ARCHITECT PENNSYLVANIA HOWELL LEWIS SHAY, A.I.A. 4278

DETAILS OF VISITORS' WING

BUILDING N-9
MAXIMUM SECURITY BUILDING
For MALE PATIENTS
PHILADELPHIA STATE HOSPITAL
PHILADELPHIA, PENNSYLVANIA
HOWELL LEWIS SHAY, A.I.A. REGISTERED ARCHITECT
1801 PACKARD BUILDING, PHILADELPHIA, PENNSYLVANIA

DATE SEPTEMBER	COMMONWEALTH OF PENNA.	COMM. No.
SCALE AS NOTED	JAMES H. DUFF, GOVERNOR	1369
DRWN S.B. JR.	DEPT. PROPERTY & SUPPLIES	SHEET No.
CHKD	C. H. WOOLWORTH, SECRETARY	11
	HARRISBURG, PENNSYLVANIA	

AR 1-13-49