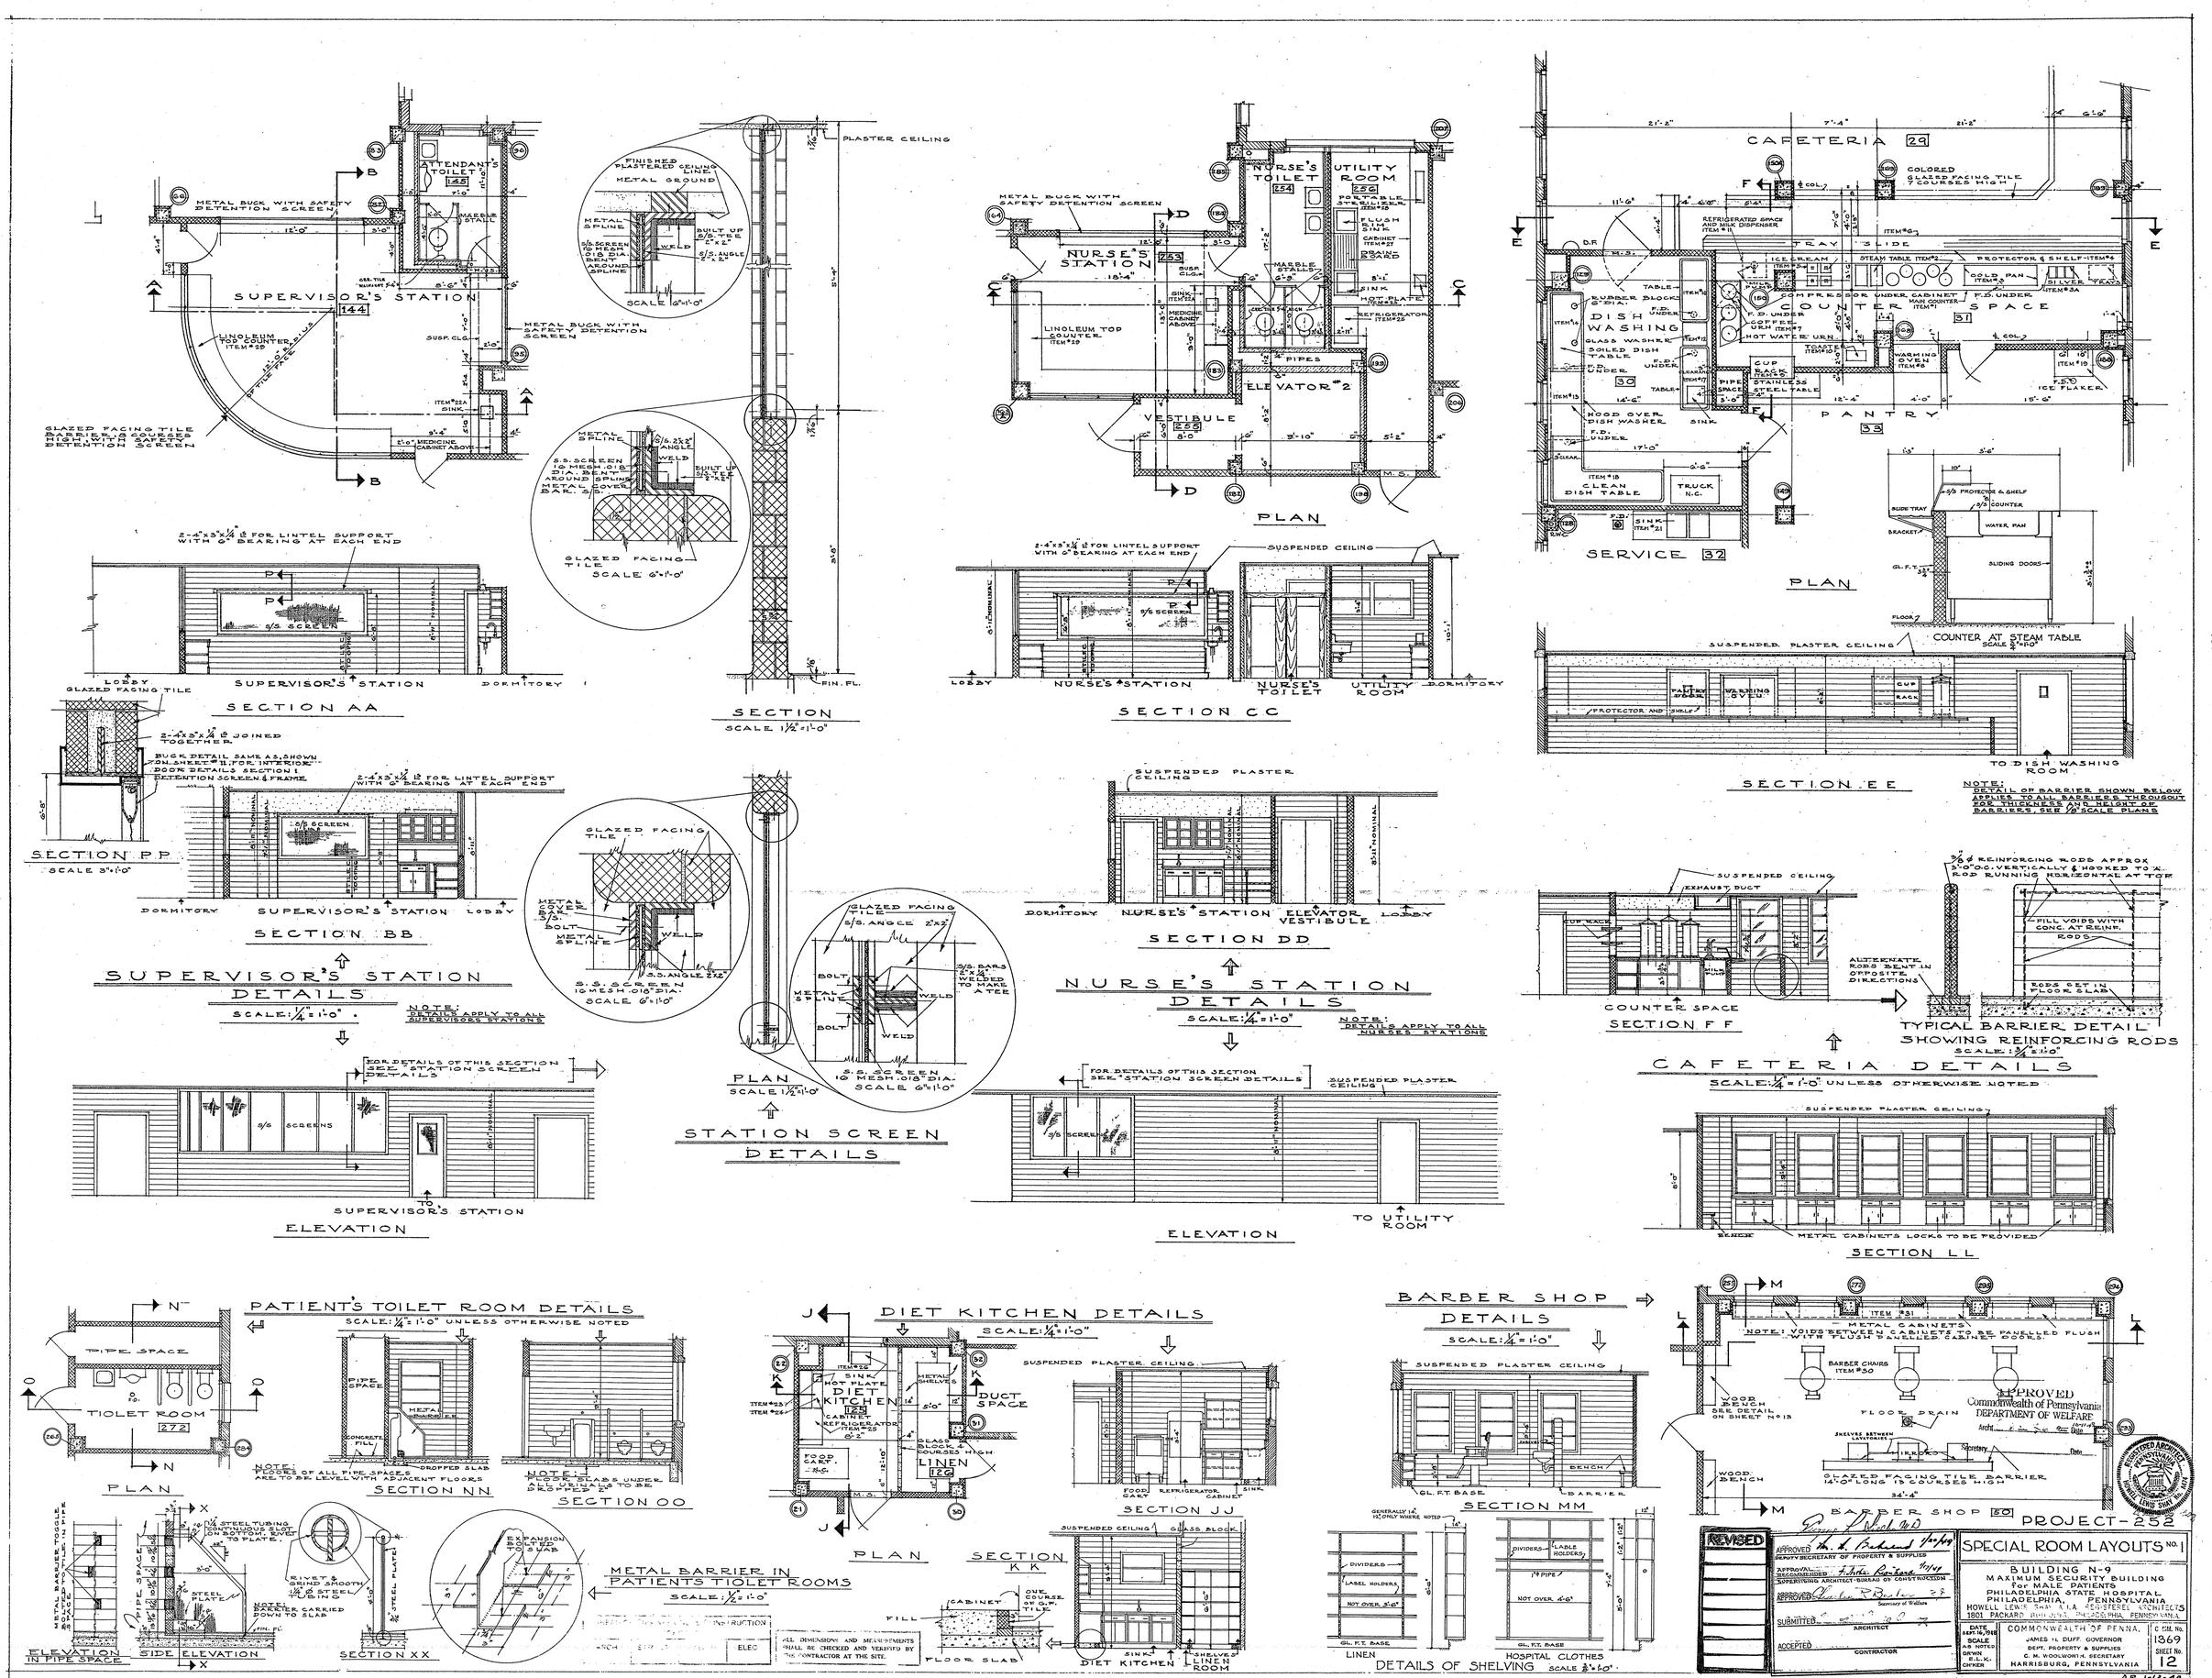
SUPERVISOR'S STATION 144
ATTENDANT'S TOILET 145
METAL BUCK WITH SAFETY DETENTION SCREEN
LINOLEUM TOP COUNTER ITEM #29
GLAZED FACING TILE BASE 18" & 6 COURSES HIGH WITH SAFETY DETENTION SCREEN
SECTION AA
SECTION
SCALE 1½"=1'-0"
PLASTER CEILING
FIN. FL.
SECTION PP
SCALE 3"=1'-0"
SECTION BB
SUPERVISOR'S STATION DETAILS
SCALE: ¼"=1'-0"
NOTE: DETAILS APPLY TO ALL SUPERVISORS STATIONS
ELEVATION
TO SUPERVISOR'S STATION
PLAN
SCALE 1½"=1'-0"
STATION SCREEN DETAILS
NURSE'S STATION 253
NURSE'S TOILET 254
UTILITY ROOM 256
ELEVATOR #2
VESTIBULE 255
PLAN
SECTION CC
SECTION DD
NURSE'S STATION DETAILS
SCALE: ¼"=1'-0"
NOTE: DETAILS APPLY TO ALL NURSES STATIONS
ELEVATION
TO UTILITY ROOM
CAFETERIA 29
DISH WASHING 30
COUNTER SPACE 31
PANTRY 33
SERVICE 32
PLAN
SECTION EE
NOTE: DETAIL OF BARRIER SHOWN BELOW APPLIES TO ALL BARRIERS THROUGHOUT FOR THICKNESS AND HEIGHT OF BARRIERS, SEE 1/8" SCALE PLANS
SECTION FF
TYPICAL BARRIER DETAIL SHOWING REINFORCING RODS
SCALE: 3/4"=1'-0"
CAFETERIA DETAILS
SCALE: ¼"=1'-0" UNLESS OTHERWISE NOTED
SECTION LL
PATIENTS TOILET ROOM DETAILS
SCALE: ¼"=1'-0" UNLESS OTHERWISE NOTED
TOILET ROOM 272
PLAN
SECTION NN
SECTION OO
ELEVATION IN PIPE SPACE
SIDE ELEVATION
SECTION XX
METAL BARRIER IN PATIENTS TOILET ROOMS
SCALE: ½"=1'-0"
DIET KITCHEN DETAILS
SCALE: ¼"=1'-0"
DIET KITCHEN 258
LINEN 126
PLAN
SECTION KK
SECTION JJ
BARBER SHOP DETAILS
SCALE: ¼"=1'-0"
SECTION MM
BARBER SHOP 50
APPROVED Commonwealth of Pennsylvania DEPARTMENT OF WELFARE
PROJECT-252
SPECIAL ROOM LAYOUTS No. 1
BUILDING N-9
MAXIMUM SECURITY BUILDING for MALE PATIENTS
PHILADELPHIA STATE HOSPITAL
PHILADELPHIA, PENNSYLVANIA
HOWELL LEWIS SHAW A.I.A. REGISTERED ARCHITECTS
1801 PACKARD BUILDING, PHILADELPHIA, PENNSYLVANIA
COMMONWEALTH OF PENNA.
JAMES H. DUFF, GOVERNOR
DEPT. PROPERTY & SUPPLIES
C. H. WOOLWORTH, SECRETARY
HARRISBURG, PENNSYLVANIA
C.S. FILE No. 1369
SHEET No. 12
AR 1-13-49