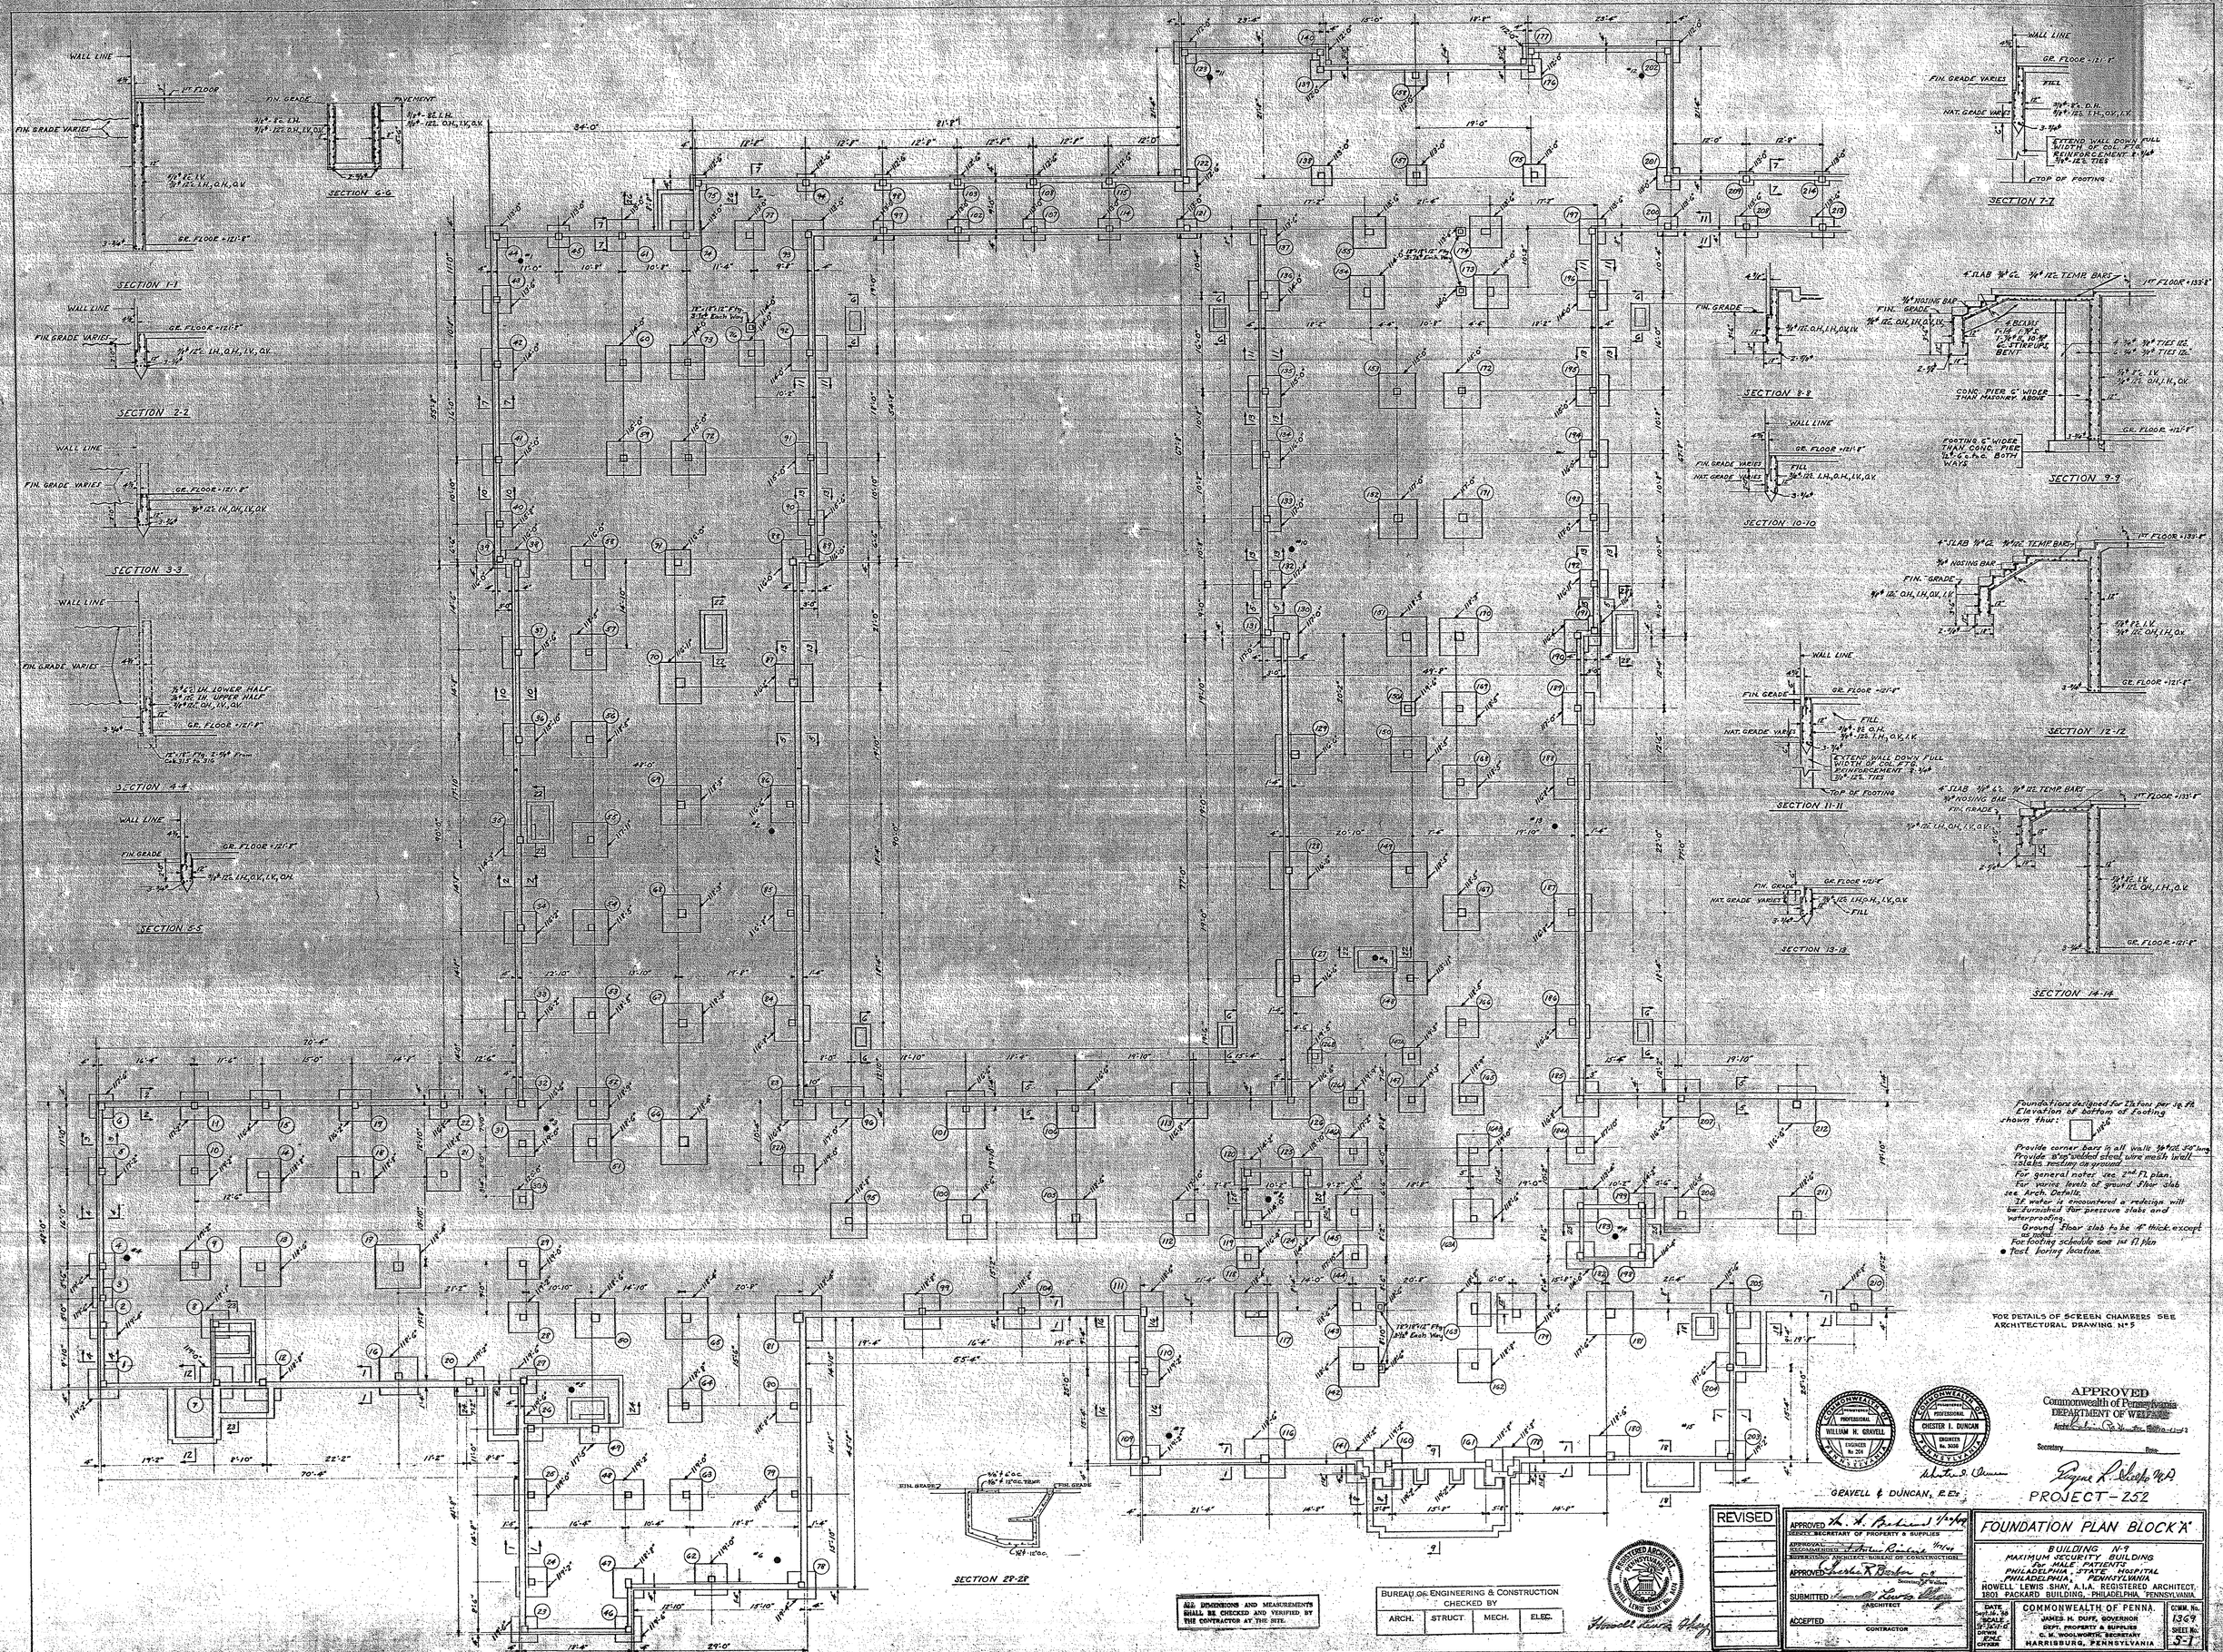
SECTION 1-1
SECTION 2-2
SECTION 3-3
SECTION 4-4
SECTION 5-5
SECTION 6-6
SECTION 7-7
SECTION 8-8
SECTION 9-9
SECTION 10-10
SECTION 11-11
SECTION 12-12
SECTION 13-13
SECTION 14-14
SECTION 22-22
WALL LINE
FIN. GRADE VARIES
GR. FLOOR
1ST FLOOR
FIN. GRADE
PAVEMENT
NAT. GRADE VARIES
FILL
TOP OF FOOTING
CONC. PIER 6" WIDER THAN MASONRY ABOVE
FOOTING 6" WIDER THAN CONC. PIER 12" c.to c. BOTH WAYS
EXTEND WALL DOWN FULL WIDTH OF FOOTING REINFORCEMENT 2-3/4" 12" TIES
4" SLAB 3/4" 12" TEMP. BARS
3/4" NOSING BAR
Foundations designed for 2 tons per sq. ft.
Elevation of bottom of footing shown thus:
Provide corner bars in all walls 3/4" x 2'-6" long
Provide 8" x 8" welded steel wire mesh in all slabs resting on ground
For general notes see 2nd Fl. plan.
For varies levels of ground floor slab see Arch. Details.
If water is encountered a redesign will be furnished for pressure slabs and waterproofing.
Ground floor slab to be 4" thick except as noted.
For footing schedule see 1st Fl. plan
Test boring location.
FOR DETAILS OF SCREEN CHAMBERS SEE ARCHITECTURAL DRAWING No. 5
APPROVED
Commonwealth of Pennsylvania
DEPARTMENT OF WELFARE
Secretary
Date
WILLIAM H. GRAVELL
CHESTER I. DUNCAN
GRAVELL & DUNCAN, R.E.s
PROJECT-252
REVISED
APPROVED
DEPUTY SECRETARY OF PROPERTY & SUPPLIES
APPROVAL RECOMMENDED
SUPERVISING ARCHITECT-BUREAU OF CONSTRUCTION
APPROVED
SUBMITTED
ARCHITECT
ACCEPTED
CONTRACTOR
BUREAU OF ENGINEERING & CONSTRUCTION
CHECKED BY
ARCH. STRUCT. MECH. ELEC.
ALL DIMENSIONS AND MEASUREMENTS SHALL BE CHECKED AND VERIFIED BY THE CONTRACTOR AT THE SITE.
FOUNDATION PLAN BLOCK "A"
BUILDING N-7
MAXIMUM SECURITY BUILDING
for MALE PATIENTS
PHILADELPHIA STATE HOSPITAL
PHILADELPHIA, PENNSYLVANIA
HOWELL LEWIS SHAY, A.I.A. REGISTERED ARCHITECT,
1801 PACKARD BUILDING, PHILADELPHIA, PENNSYLVANIA
DATE Sept. 14, 1950
SCALE 1/8" = 1'-0"
DRAWN
CHKD.
COMMONWEALTH OF PENNA.
JAMES H. DUFF, GOVERNOR
DEPT. PROPERTY & SUPPLIES
C. M. WOOLWORTH, SECRETARY
HARRISBURG, PENNSYLVANIA
C.W.M. No. 1369
SHEET No. S-1