FOOTING SCHEDULE

SIDE	DEPTH	REINFORCEMENT EACH WAY	COLUMNS
2'-4"	12"	5 - ½"	103-108-115-209-214-219-126B-150A
2'-8"	12"	6 - ½"	75-78-140-177-223-256
3'-0"	12"	8 - ½"	94-240-147A
3'-4"	14"	8 - ½"	3-97-121-138-139-157-176-200-222-314-30A-126A
3'-8"	16"	8 - ½"	44-45-103-107-114-117-122-123-138-175-201-202-208 219-217-294-295
4'-0"	18"	8 - ½"	6-126-144-199-229-317
4'-4"	20"	9 - ½"	4-23-24-77-40-46-71-74-90-120-137-147-157 189-236-241-252-257-273-276-277-280-281 290-305
4'-8"	22"	9 - ½"	2-8-41-43-74-111-132-183-184-192-192-193-194-226 293-308-311-313-314-146A-184A
5'-0"	24"	9 - ½"	1-9-10-15-20-22-26-28-48-49-76-77-98-109-110 125-136-196-203-206-239-242-256-259-260-274 278-296-298-306-309-310-312
5'-4"	26"	10 - ½"	7-19-25-29-31-32-33-34-35-36-37-41-42-52-61-62 63-91-96-135-155-165-166-174-189-195-221-237 243-244-254-258-263-272-275-279-282-283-284 285-286-287-291-292-302-307-92A-164B
5'-8"	30"	10 - ½"	14-21-47-58-59-64-78-83-84-90-93-148-154-162 168-169-169-173-183-186-225-236-245-253-264-267 268-269-270-297-301-305
6'-0"	30"	11 - ½"	12-13-53-54-55-56-57-60-84-85-92-95-97-104-112 113-145-149-150-163-167-172-185-188-205-210-215-220 230-231-238-265-266-271-303
6'-4"	32"	12 - ½"	16-51-68-86-87-101-106-126-127-128-149-152-170 171-187-207-212-217-218-232-233-262-272
6'-8"	32"	14 - ½"	13-50-67-69-100-105-111-116-129-142-157-179-110 180-211-216-246-248-249-250 261-304-142A
7'-0"	34"	16 - ½"	65-70-246-251
7'-4"	34"	18 - ½"	17-117-191-300
7'-8"	34"	20 - ½"	66-81-227-247
		LONG	LONGER
2'-0"x5'-0"	12"	8-½"	5-½" 37-89-235-297
2'-0"x5'-0"	14"		131-191
4'-0"x4'-0"	20"	9-½"	9-½" 38-288
4'-0"x6'-0"	22"	10-½"	9-½" 190
4'-0"x10'-0"	26"	12-½"	10-½" 130
4'-0"x7'-0"	30"	12-½"	10-½" 88-234
4'-0"x5'-0"	24"	10-½"	9-½" 141-160-161
4'-0"x6'-0"	30"	11-½"	9-½" 178

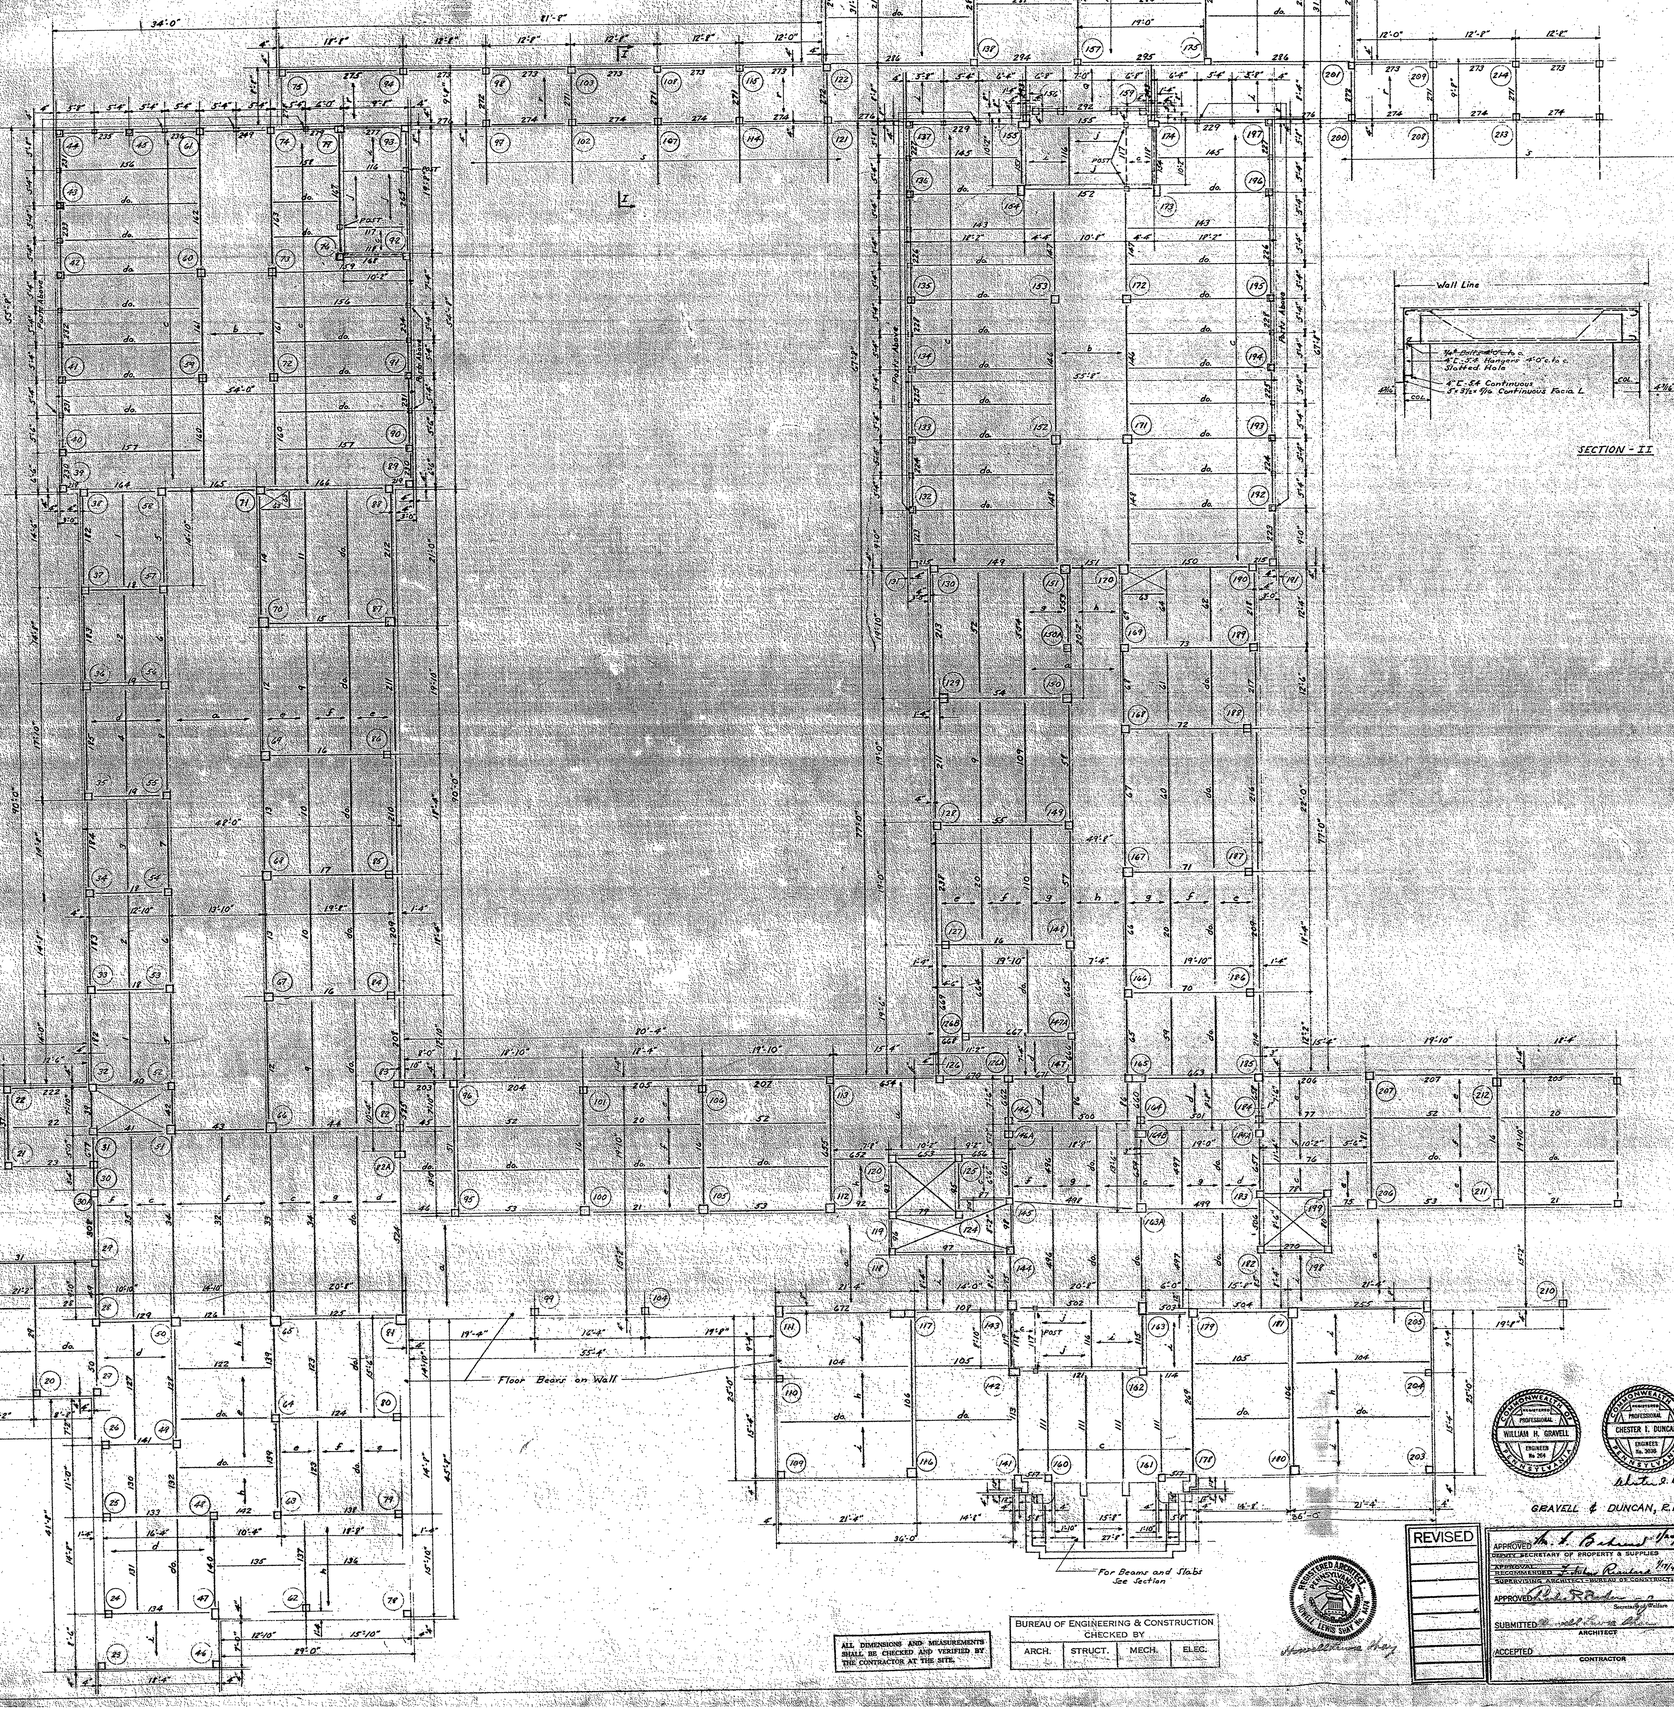

For general notes see 2nd Fl. plan.

ALL DIMENSIONS AND MEASUREMENTS SHALL BE CHECKED AND VERIFIED BY THE CONTRACTOR AT THE SITE.

BUREAU OF ENGINEERING & CONSTRUCTION CHECKED BY			
ARCH.	STRUCT.	MECH.	ELEC.

REVISED

APPROVED
DEPUTY SECRETARY OF PROPERTY & SUPPLIES
APPROVAL RECOMMENDED
SUPERVISING ARCHITECT-BUREAU OF CONSTRUCTION
APPROVED
Secretary of Welfare
SUBMITTED
ARCHITECT
ACCEPTED
CONTRACTOR

COMMONWEALTH OF PENNSYLVANIA PROFESSIONAL WILLIAM H. GRAVELL ENGINEER No. 3525 PENNSYLVANIA

COMMONWEALTH OF PENNSYLVANIA PROFESSIONAL CHESTER T. DUNCAN ENGINEER No. 3030 PENNSYLVANIA

GRAVELL & DUNCAN, P.E.s

APPROVED
Commonwealth of Pennsylvania
DEPARTMENT OF WELFARE
Archt.
Secretary
Date

PROJECT - 252

FIRST FLOOR PLAN BLOCK "A"

BUILDING N-9
MAXIMUM SECURITY BUILDING
for MALE PATIENTS
PHILADELPHIA STATE HOSPITAL
PHILADELPHIA, PENNSYLVANIA
HOWELL, LEWIS, SHAW, A.I.A. REGISTERED ARCHITECT.
1801 PACKARD BUILDING, PHILADELPHIA, PENNSYLVANIA

DATE 11-15-1949	COMMONWEALTH OF PENNA.	CONTR. No. 1369
SCALE 1/8"=1'-0"	JAMES H. DUFF, GOVERNOR	
DRWN.	DEPT. PROPERTY & SUPPLIES	SHEET No. S-2
CHKD.	C. M. WOOLWORTH, SECRETARY	
	HARRISBURG, PENNSYLVANIA	