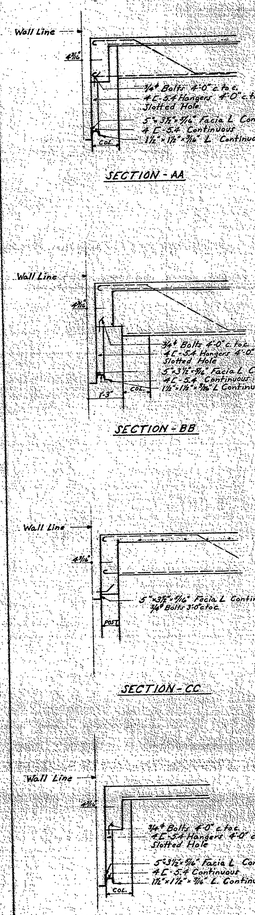

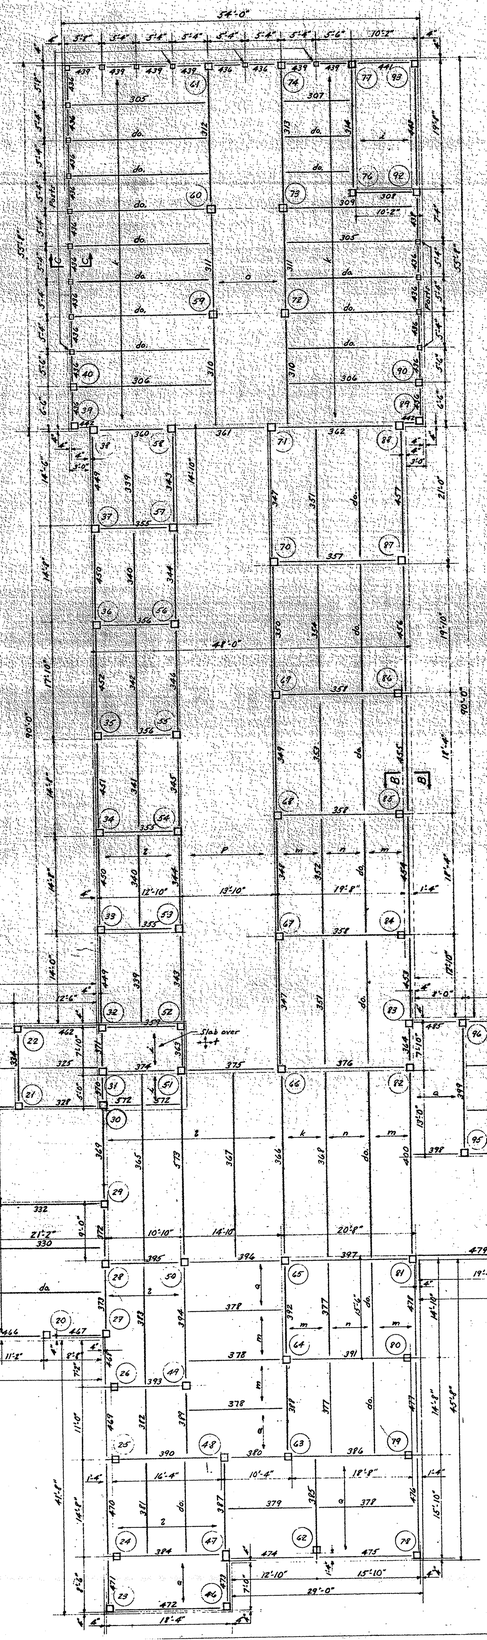

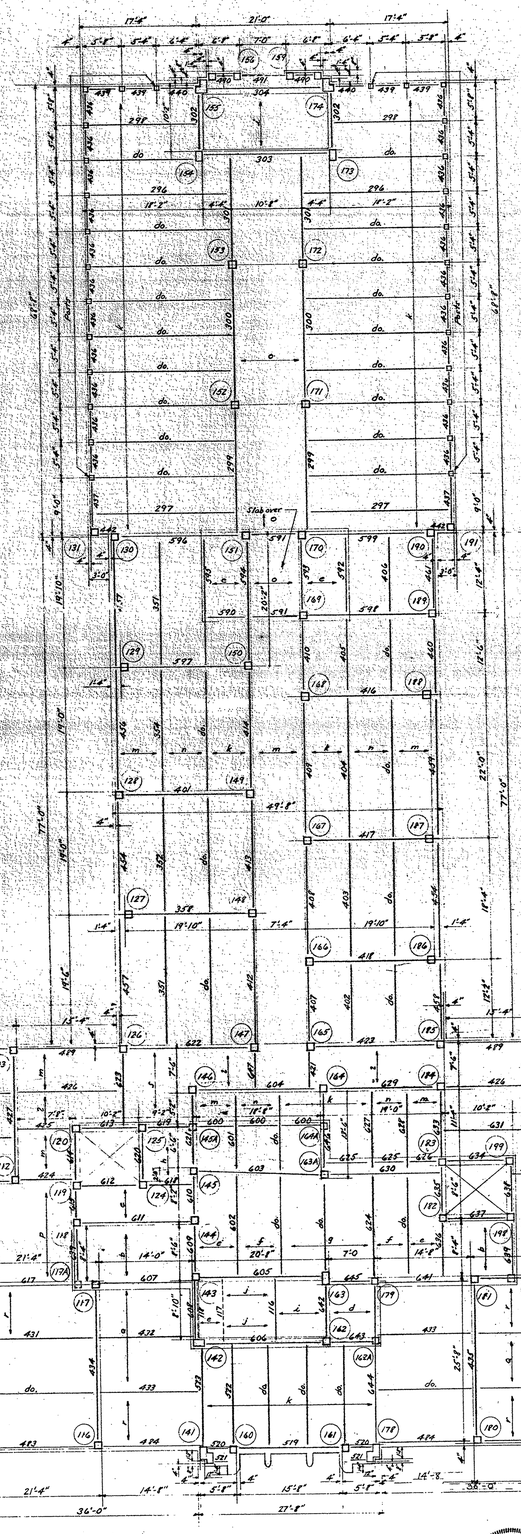

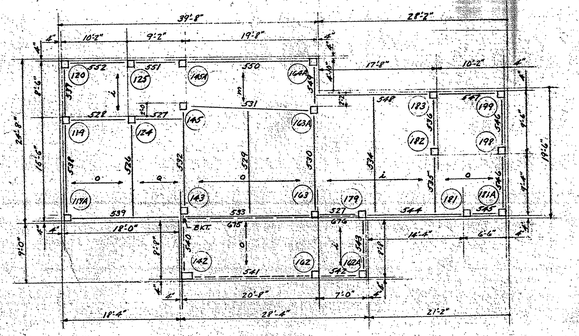

PENT HOUSE ROOF

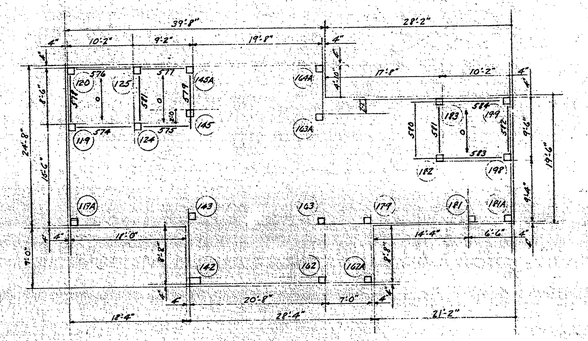

MACHINE BEAM FLOOR

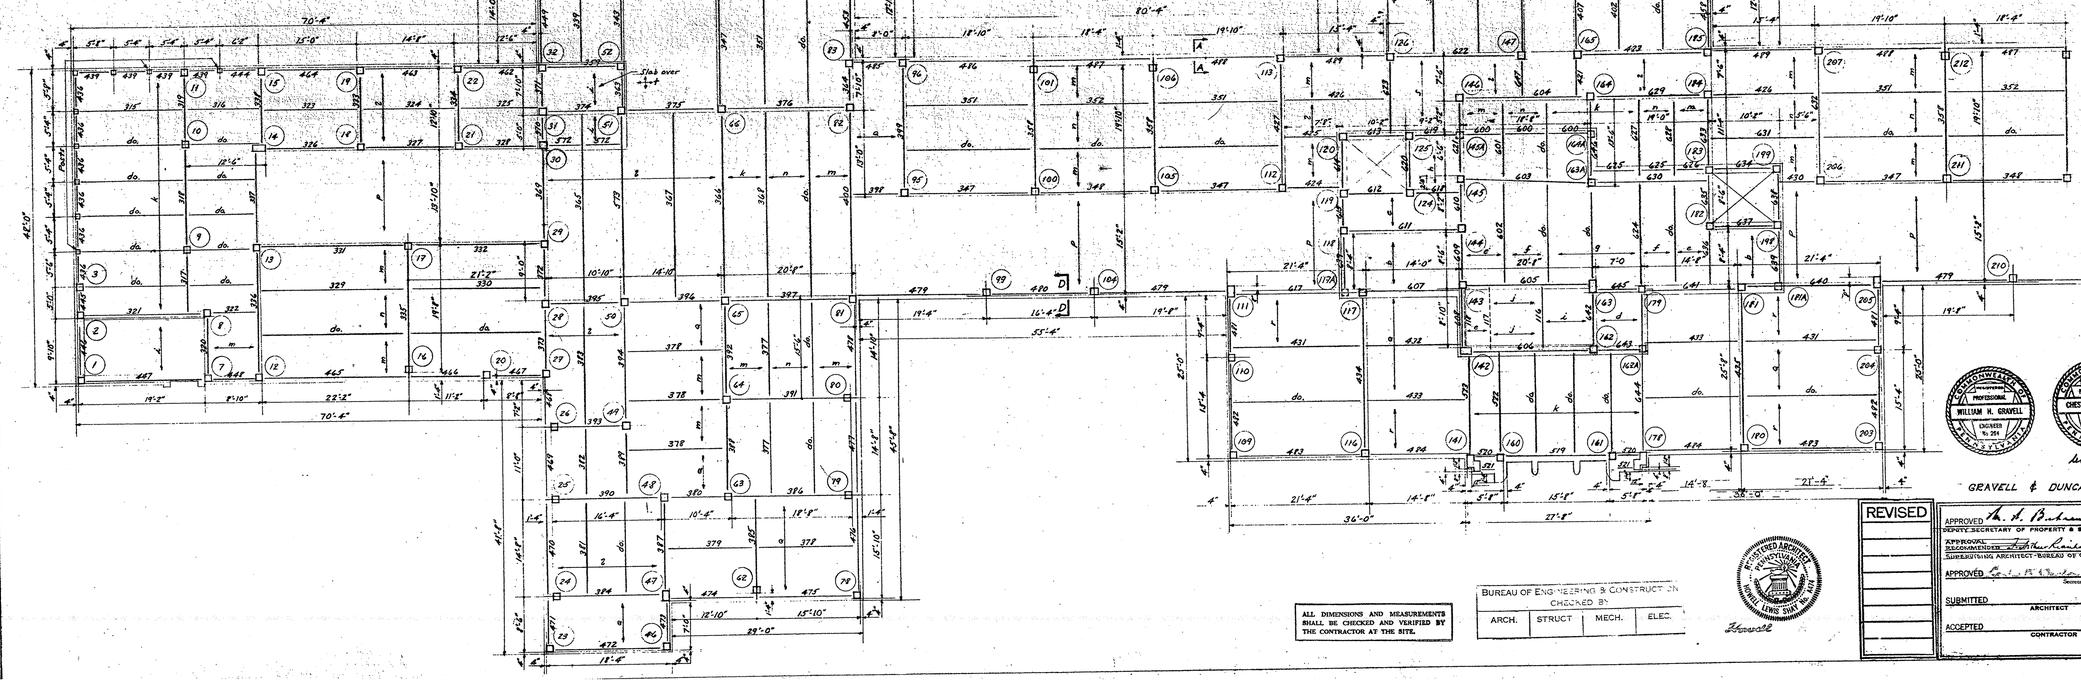

For general notes see 2nd Fl. plan

ALL DIMENSIONS AND MEASUREMENTS SHALL BE CHECKED AND VERIFIED BY THE CONTRACTOR AT THE SITE.

BUREAU OF ENGINEERING & CONSTRUCTION
CHECKED BY

ARCH.	STRUCT	MECH.	ELEC.

WILLIAM H. GRAVELL — PROFESSIONAL ENGINEER No. 254 — PENNSYLVANIA

CHESTER I. DUNCAN — PROFESSIONAL ENGINEER No. 3039 — PENNSYLVANIA

GRAVELL & DUNCAN, P.E.'s

APPROVED
Commonwealth of Pennsylvania
DEPARTMENT OF WELFARE
Archt. Date
Secretary Date

PROJECT — 252

REVISED

APPROVED 1/20/49
DEPUTY SECRETARY OF PROPERTY & SUPPLIES
APPROVAL RECOMMENDED
SUPERVISING ARCHITECT-BUREAU OF CONSTRUCTION
APPROVED
Secretary of Welfare
SUBMITTED
ARCHITECT
ACCEPTED
CONTRACTOR

ROOF PLAN - BLOCK "A"

"BUILDING N-9
MAXIMUM SECURITY BUILDING
for MALE PATIENTS:
PHILADELPHIA STATE HOSPITAL
PHILADELPHIA, PENNSYLVANIA
HOWELL LEWIS SHAY, A.I.A. REGISTERED ARCHITECT,
1801 PACKARD BUILDING, PHILADELPHIA, PENNSYLVANIA.

DATE Sept. 10, '40
SCALE 1/8"=1'-0"
DRAWN R.M.S.
CHECKED

COMMONWEALTH OF PENNA.
JAMES H. DUFF, GOVERNOR
DEPT. PROPERTY & SUPPLIES
C. M. WOOLWORTH, SECRETARY
HARRISBURG, PENNSYLVANIA

CONTR. No. 1369
SHEET No. S-4

3-16-49