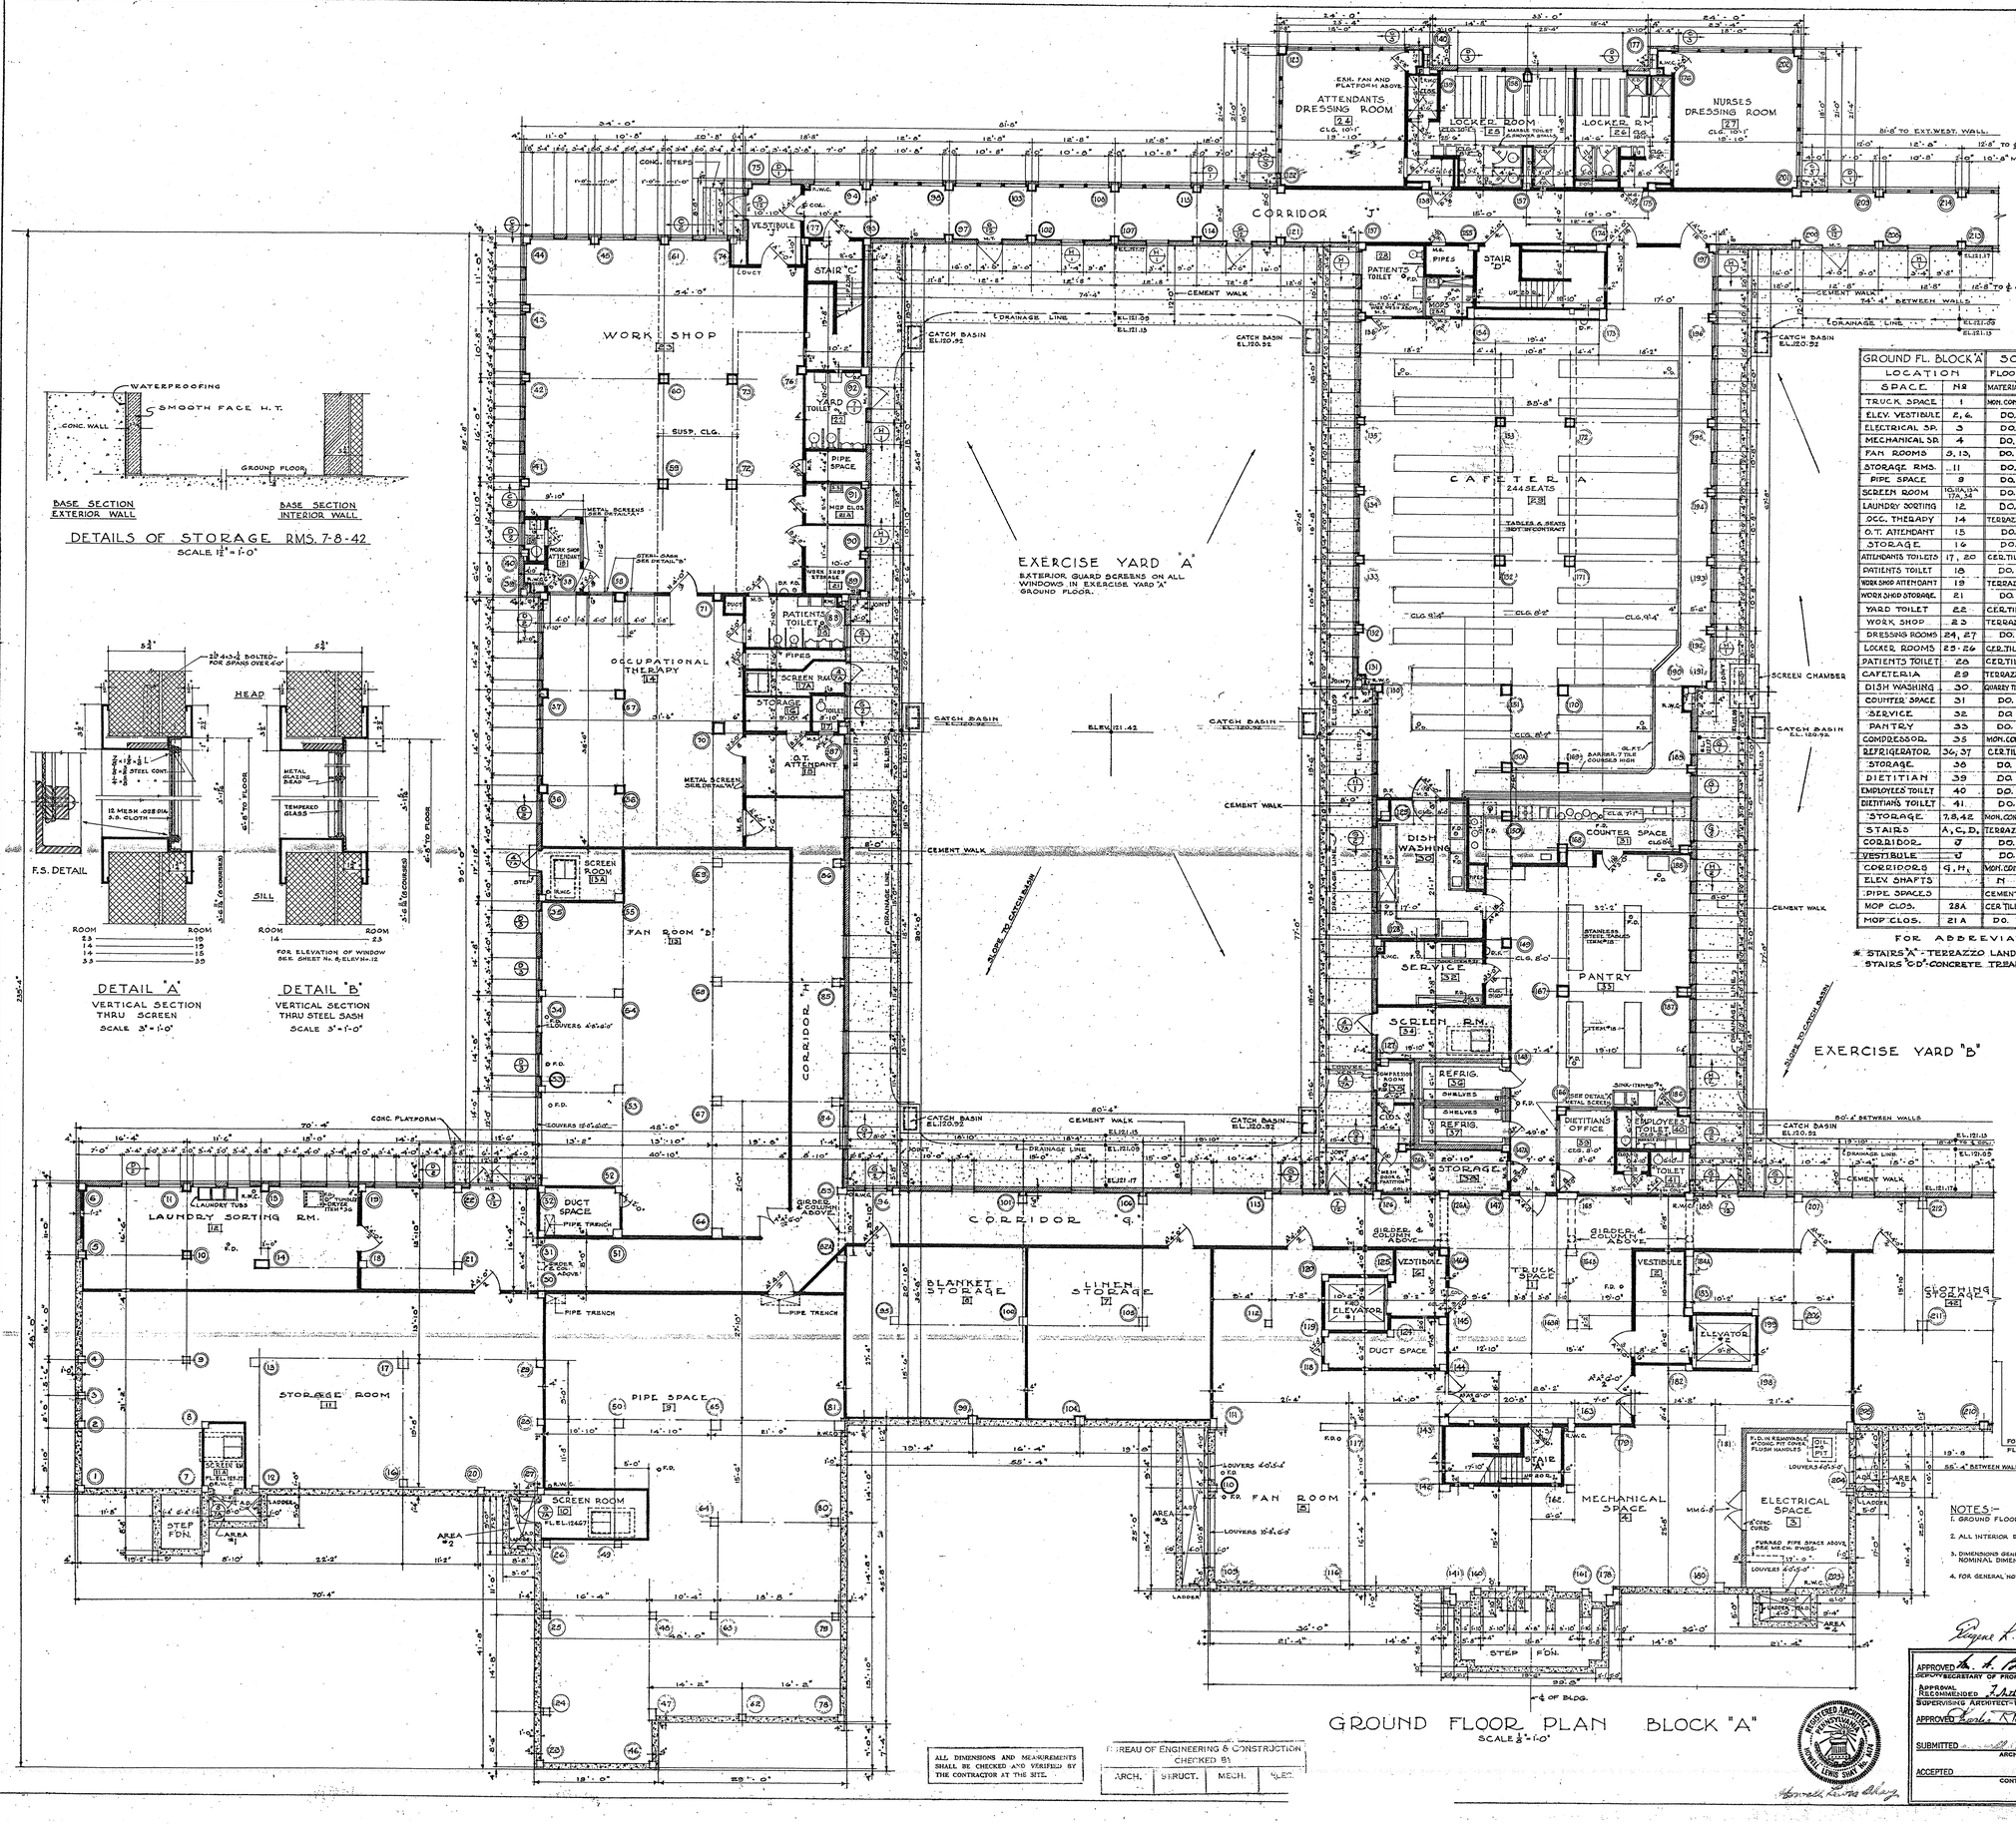


GROUND FLOOR PLAN BLOCK "A"
SCALE 1/8" = 1'-0"

| GROUND FL. BLOCK "A" SCHEDULE OF ROOM FINISHES | | | | | | | | | | |
|---|---|---|---|---|---|---|---|---|---|---|
| LOCATION | | FLOOR | BASE | | WAINSCOT | | REMAINDER OF WALL | CEILING | | REMARKS |
| SPACE | NO | MATERIAL | MATERIAL | HGT | MATERIAL | HGT | | HGT | MATERIAL | |
| TRUCK SPACE | 1 | MON. CONC. | N | N | N | N | GL. F.T. | N | CONC. | PAINT CEILING |
| ELEV. VESTIBULE | 2, 6 | DO. | DO | DO | DO | DO | DO. | N | DO. | DO |
| ELECTRICAL SP. | 3 | DO. | DO. | DO. | DO. | DO | BRICK | N | DO. | WALLS & CEILING NOT PAINTED |
| MECHANICAL SP. | 4 | DO. | DO. | DO. | DO. | DO | H. T. | DO | DO. | DO. |
| FAN ROOMS | 5, 13, | DO. | DO. | DO. | DO. | DO | DO. | DO | DO. | DO. |
| STORAGE RMS. | 11 | DO. | DO. | DO. | DO. | DO | DO. | DO | DO. | PAINT H.T. WALLS ONLY |
| PIPE SPACE | 9 | DO. | DO. | DO. | DO. | DO | DO. | DO | DO | WALLS & CEILING NOT PAINTED |
| SCREEN ROOM | 10, 14, 15A 17A, 44 | DO. | CEMENT | 4'-0" | DO. | DO | CEMENT PLASTER | Y | CEMENT PLASTER | DO. |
| LAUNDRY SORTING | 12 | DO. | N | N | DO. | DO | GL. F.T. | N | CONC. | PAINT CEILING |
| OCC. THERAPY | 14 | TERRAZZO | GL. F.T. | 6" | DO. | DO | DO. | Y | ACOUSTIC | |
| O.T. ATTENDANT | 15 | DO. | DO. | DO. | DO. | DO | DO. | Y | DO. | — |
| STORAGE | 16 | DO. | DO. | DO. | DO. | DO | DO. | N | CONC. | PAINT CEILING |
| ATTENDANTS TOILETS | 17, 20 | CER. TILE | DO. | DO. | DO. | DO | DO. | N | DO. | DO. |
| PATIENTS TOILET | 18 | DO. | DO. | DO. | DO. | DO | DO. | N | DO. | DO. |
| WORK SHOP ATTENDANT | 19 | TERRAZZO | DO. | DO. | DO. | DO | DO. | N | DO. | DO. |
| WORK SHOP STORAGE | 21 | DO. | DO. | DO. | DO. | DO | DO. | N | DO. | DO. |
| YARD TOILET | 22 | CER. TILE | DO. | DO. | DO. | DO | DO. | DO | GYP. PL. | — |
| WORK SHOP | 23 | TERRAZZO | DO. | DO. | DO. | DO | DO. | N | CONC. | PAINT CEILING |
| DRESSING ROOMS | 24, 27 | DO. | TERZ. | 6" | PAINTED | 5'-0" | GYP. PL. | Y | GYP. PL. | ALUMINUM-GRID. SEE, & PAINT, HINGE |
| LOCKER ROOMS | 25, 26 | CER. TILE | GL. F.T. | | GL. F.T. 3'-0" | 5'-0" | DO. | DO | GYP. PL. | GL. 8'-0" HT. & PAINTED 3'-0" HT. |
| PATIENTS TOILET | 28 | CER. TILE | GL. F.T. | 4'-0" | N | N | GL. F.T. | DO | GYP. PL. | — |
| CAFETERIA | 29 | TERRAZZO | COVERED GL. F.T. | DO. | COVERED GL. F.T. | 5'-0 | DO. | DO | ACOUSTIC | SEE SPECS. FOR COLORS AT WAINSCOT |
| DISH WASHING | 30 | QUARRY TILE | GL. F.T. | DO. | N | N | DO. | N | CONC | PAINT CEILING |
| COUNTER SPACE | 31 | DO. | DO. | DO. | DO. | DO. | DO. | Y | GYP. PL. | — |
| SERVICE | 32 | DO. | DO. | DO. | DO. | DO | DO. | N | CONC. | PAINT CEILING |
| PANTRY | 33 | DO. | DO. | DO. | DO. | DO | DO. | N | DO. | DO. |
| COMPRESSOR | 35 | MON. CONC. | CEMENT | DO. | DO. | DO | CEMENT PLASTER | N | CONC. | UNPAINTED |
| REFRIGERATOR | 36, 37 | CER. TILE | | | | | | | | SEE DETAILS |
| STORAGE | 38 | DO. | GL. F.T. | DO | N | N | GL. F.T. | N | CONC. | PAINT CEILING |
| DIETITIAN | 39 | DO. | DO. | DO. | DO. | DO. | DO. | Y | ACOUSTIC | — |
| EMPLOYEES TOILET | 40 | DO. | DO. | DO. | DO. | DO | DO. | N | CONC. | PAINT CEILING |
| DIETITIANS TOILET | 41 | DO. | DO. | DO. | DO. | DO | DO. | Y | GYP. PL. | — |
| STORAGE | 7, 8, 42 | MON. CONC. | DO. | 4" | DO. | DO | H. T. | N | CONC. PAINTED | SMOOTH FACE H.T. PAINTED |
| STAIRS | A, C, D, | TERRAZZO | N. | N. | DO. | DO | GL. F.T. | N | CONC. | PAINT CEILING * |
| CORRIDOR | J | DO. | GL. F.T. | 6" | DO. | DO | DO. | Y | ACOUST. | — |
| VESTIBULE | J | DO. | DO. | DO | DO | DO | DO. | Y | GYP. PL. | — |
| CORRIDORS | G, H, | MON. CONC. | N. | N | DO. | DO | DO | N | CONC. | PAINT CEILING |
| ELEV. SHAFTS | | N | DO. | DO. | DO. | DO | H. T. | DO | N | — |
| PIPE SPACES | | CEMENT | DO. | DO. | DO. | DO | UNGL. F.T. SEE REMARK | DO | CONC. | UNPAINTED CEILING IF HOOK BOLTS ARE 4" |
| MOP CLOS. | 28A | CER. TILE | GL. F.T. | 4'-0" 5" | N | N | GL. F.T. | DO | DO. | PAINT CEILING |
| MOP CLOS. | 21A | DO. | DO. | DO. | DO. | DO | DO. | DO | DO. | Do. |

FOR ABBREVIATIONS SEE SHEET No 3

* STAIRS "A" - TERRAZZO LANDING & TREADS
STAIRS "C-D" - CONCRETE TREADS & LANDINGS WITH ALUNDUM TILE NOSING

NOTES:-
1. GROUND FLOOR ELEVATION 121'-0"
2. ALL INTERIOR DIMENSIONS ARE TAKEN TO STRUCTURAL WALL FINISH.
3. DIMENSIONS GENERALLY ON 1/8" SCALE PLANS AND ELEVATIONS ARE MODULAR OR NOMINAL DIMENSIONS. FOR ACTUAL DIMENSIONS SEE LARGE SCALE DETAILS.
4. FOR GENERAL NOTES AND ABBREVIATIONS SEE SHEET No. 3

FOR CONTINUATION OF GROUND FL. PLAN SEE SHEET No. 5

ALL DIMENSIONS AND MEASUREMENTS SHALL BE CHECKED AND VERIFIED BY THE CONTRACTOR AT THE SITE.

BUREAU OF ENGINEERING & CONSTRUCTION CHECKED BY

| ARCH. | STRUCT. | MECH. | ELEC. |
|---|---|---|---|
| | | | |

STATE ART COMMISSION
DEC 21 1949
RECEIVED

STATE ART COMMISSION
FINAL APPROVED
12-1-49

APPROVED
Commonwealth of Pennsylvania
Department of Labor & Industry
Bureau of Inspection
Buildings Section
Checked By
Approved By
Approval Date
Chief

APPROVED
Commonwealth of Pennsylvania
DEPARTMENT OF WELFARE
Archt.
Secretary
Date

REVISED

PROJECT - 252

APPROVED DEPUTY SECRETARY OF PROPERTY & SUPPLIES
APPROVAL RECOMMENDED SUPERVISING ARCHITECT - BUREAU OF CONSTRUCTION
APPROVED Secretary of Welfare
SUBMITTED ARCHITECT
ACCEPTED CONTRACTOR

GROUND FLOOR PLAN
BLOCK "A"

BUILDING N-9
MAXIMUM SECURITY BUILDING
For MALE PATIENTS
PHILADELPHIA STATE HOSPITAL
PHILADELPHIA, PENNSYLVANIA
HOWELL LEWIS SHAY, A.I.A. REGISTERED ARCHITECTS
1801 PACKARD BLDG., PHILADELPHIA, PENNSYLVANIA

DATE MARCH, 1948
SCALE AS NOTED
DRAWN H.E.S.
CHECKED A.A.
COMMONWEALTH OF PENNA.
JAMES H. DUFF, GOVERNOR
DEPT. PROPERTY & SUPPLIES
C. M. WOOLWORTH, SECRETARY
HARRISBURG, PENNSYLVANIA
C.M.W. No. 1369
SHEET No. 2

AA 1-13-49