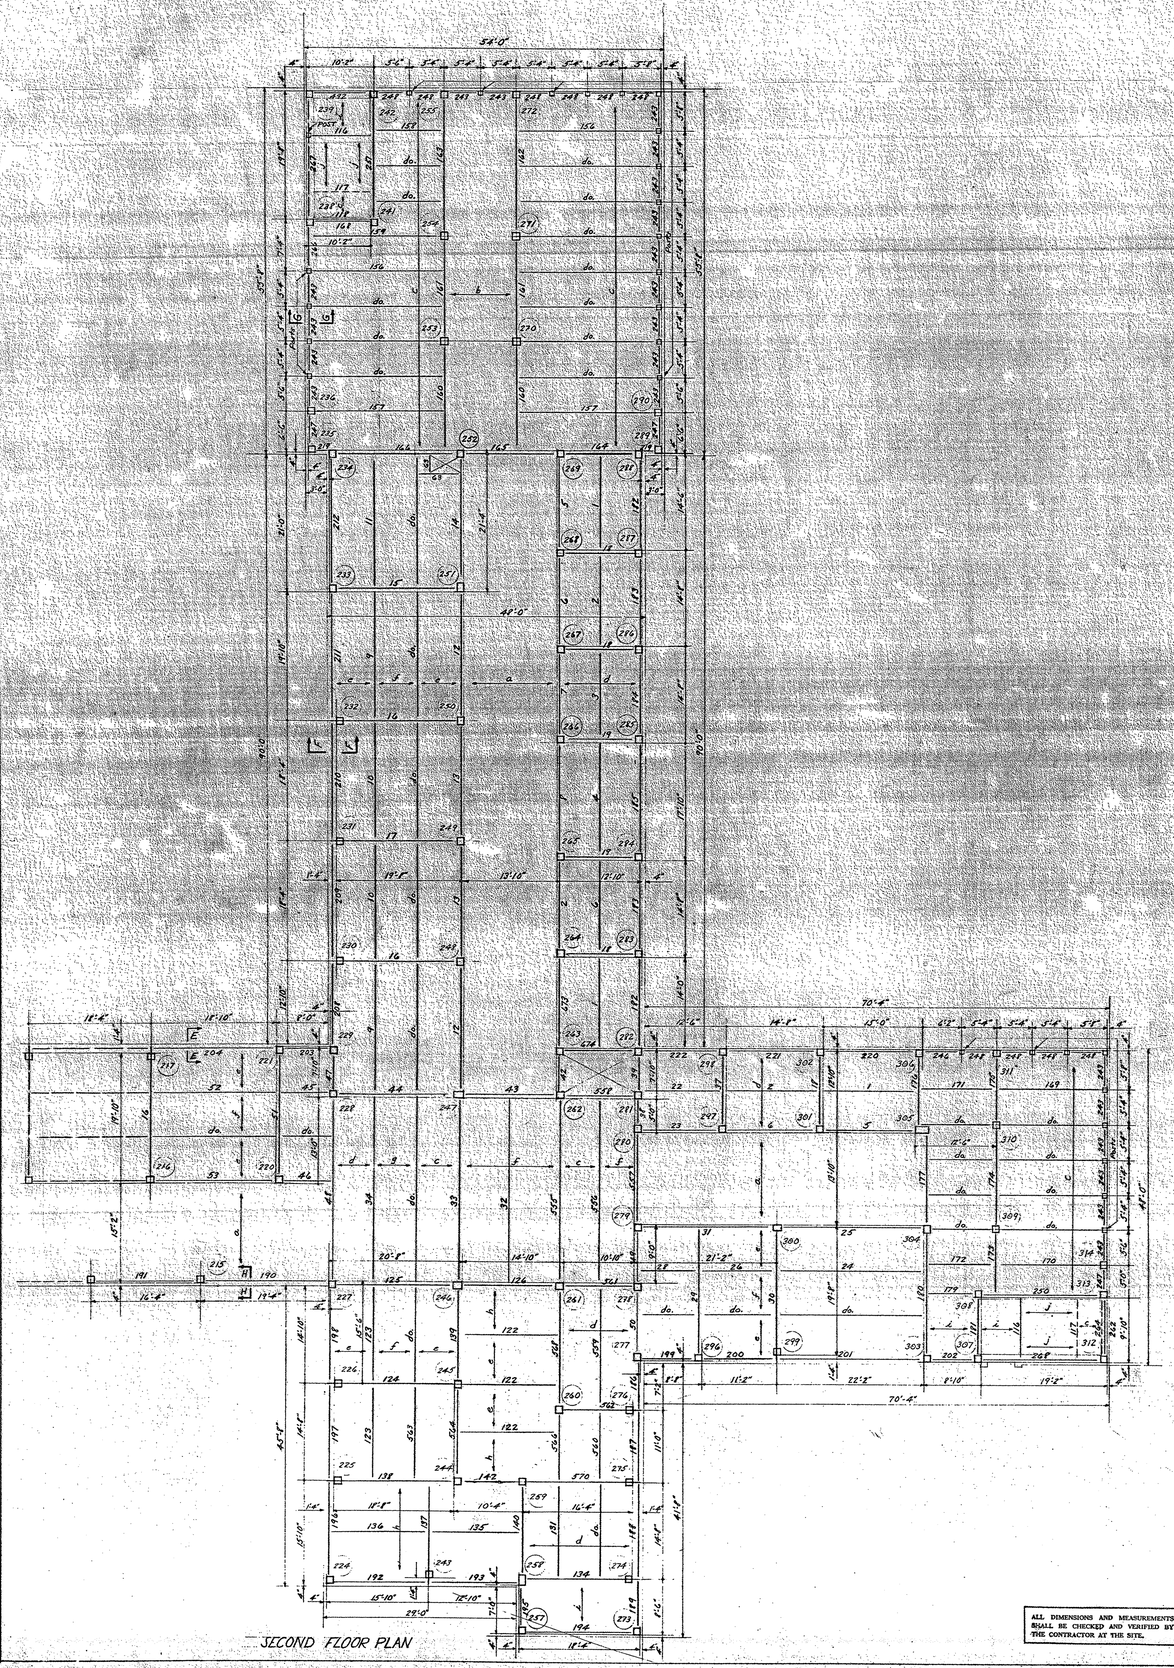

SECOND FLOOR PLAN

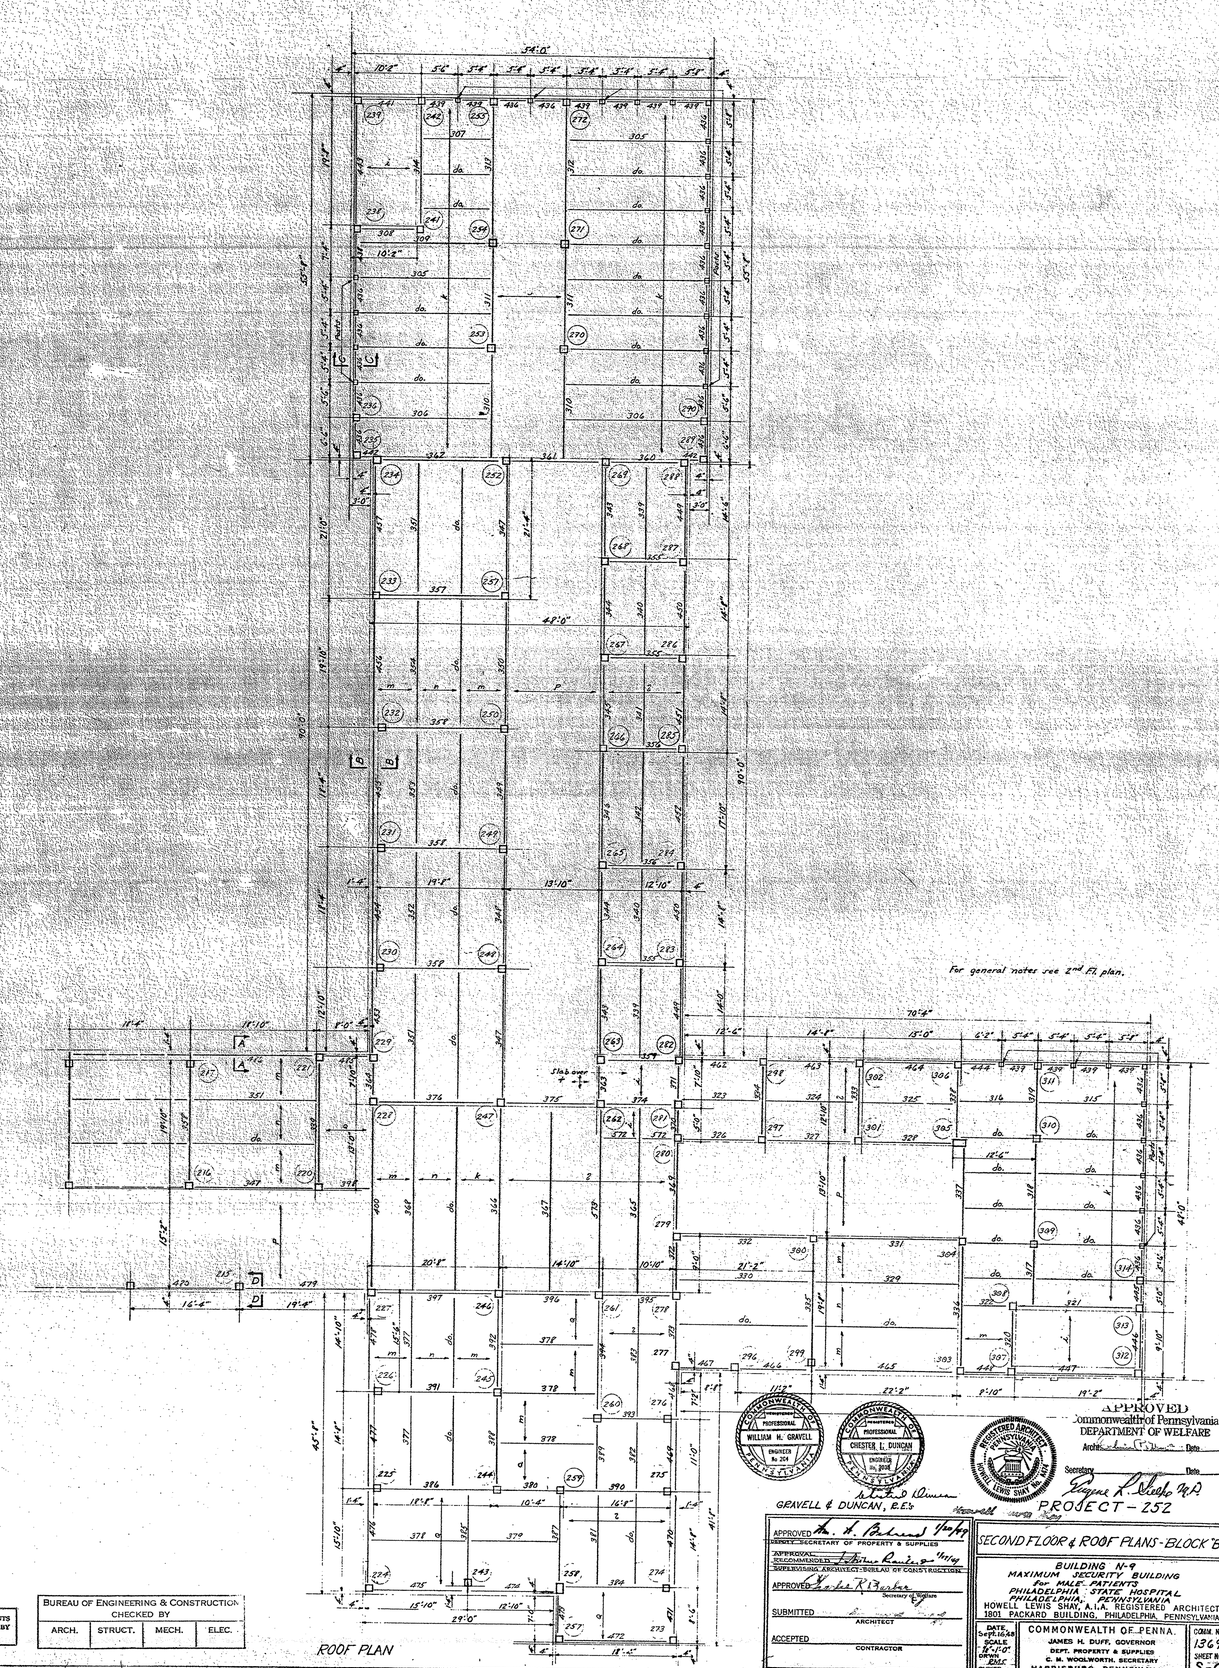

ROOF PLAN

For general notes see 2nd Fl. plan.

ALL DIMENSIONS AND MEASUREMENTS SHALL BE CHECKED AND VERIFIED BY THE CONTRACTOR AT THE SITE.

BUREAU OF ENGINEERING & CONSTRUCTION CHECKED BY			
ARCH.	STRUCT.	MECH.	ELEC.

COMMONWEALTH OF PENNSYLVANIA — PROFESSIONAL — WILLIAM M. GRAVELL — ENGINEER No 204

COMMONWEALTH OF PENNSYLVANIA — PROFESSIONAL — CHESTER L. DUNCAN — ENGINEER No 3096

REGISTERED ARCHITECT — COMMONWEALTH OF PENNSYLVANIA — HOWELL LEWIS SHAW No. 1801

APPROVED
Commonwealth of Pennsylvania
DEPARTMENT OF WELFARE
Architect — Date
Secretary — Date

GRAVELL & DUNCAN, E.E.'s

PROJECT – 252

APPROVED	DIRECTOR - SECRETARY OF PROPERTY & SUPPLIES
APPROVAL RECOMMENDED	SUPERVISING ARCHITECT - BUREAU OF CONSTRUCTION
APPROVED	DEPUTY ARCHITECT
SUBMITTED	ARCHITECT
ACCEPTED	CONTRACTOR

SECOND FLOOR & ROOF PLANS - BLOCK "B"

BUILDING N-9
MAXIMUM SECURITY BUILDING
For MALE PATIENTS
PHILADELPHIA STATE HOSPITAL
PHILADELPHIA, PENNSYLVANIA
HOWELL LEWIS SHAW, A.I.A. REGISTERED ARCHITECT.
1801 PACKARD BUILDING, PHILADELPHIA, PENNSYLVANIA

DATE 3-29-1948	COMMONWEALTH OF PENNA.	COMM. No. 1369
SCALE 1/8"=1'-0"	JAMES H. DUFF, GOVERNOR	SHEET No. S-6
DRWN. EMC	DEPT. PROPERTY & SUPPLIES	
CHKED	C. M. WOOLWORTH, SECRETARY	
	HARRISBURG, PENNSYLVANIA	

3-6-4