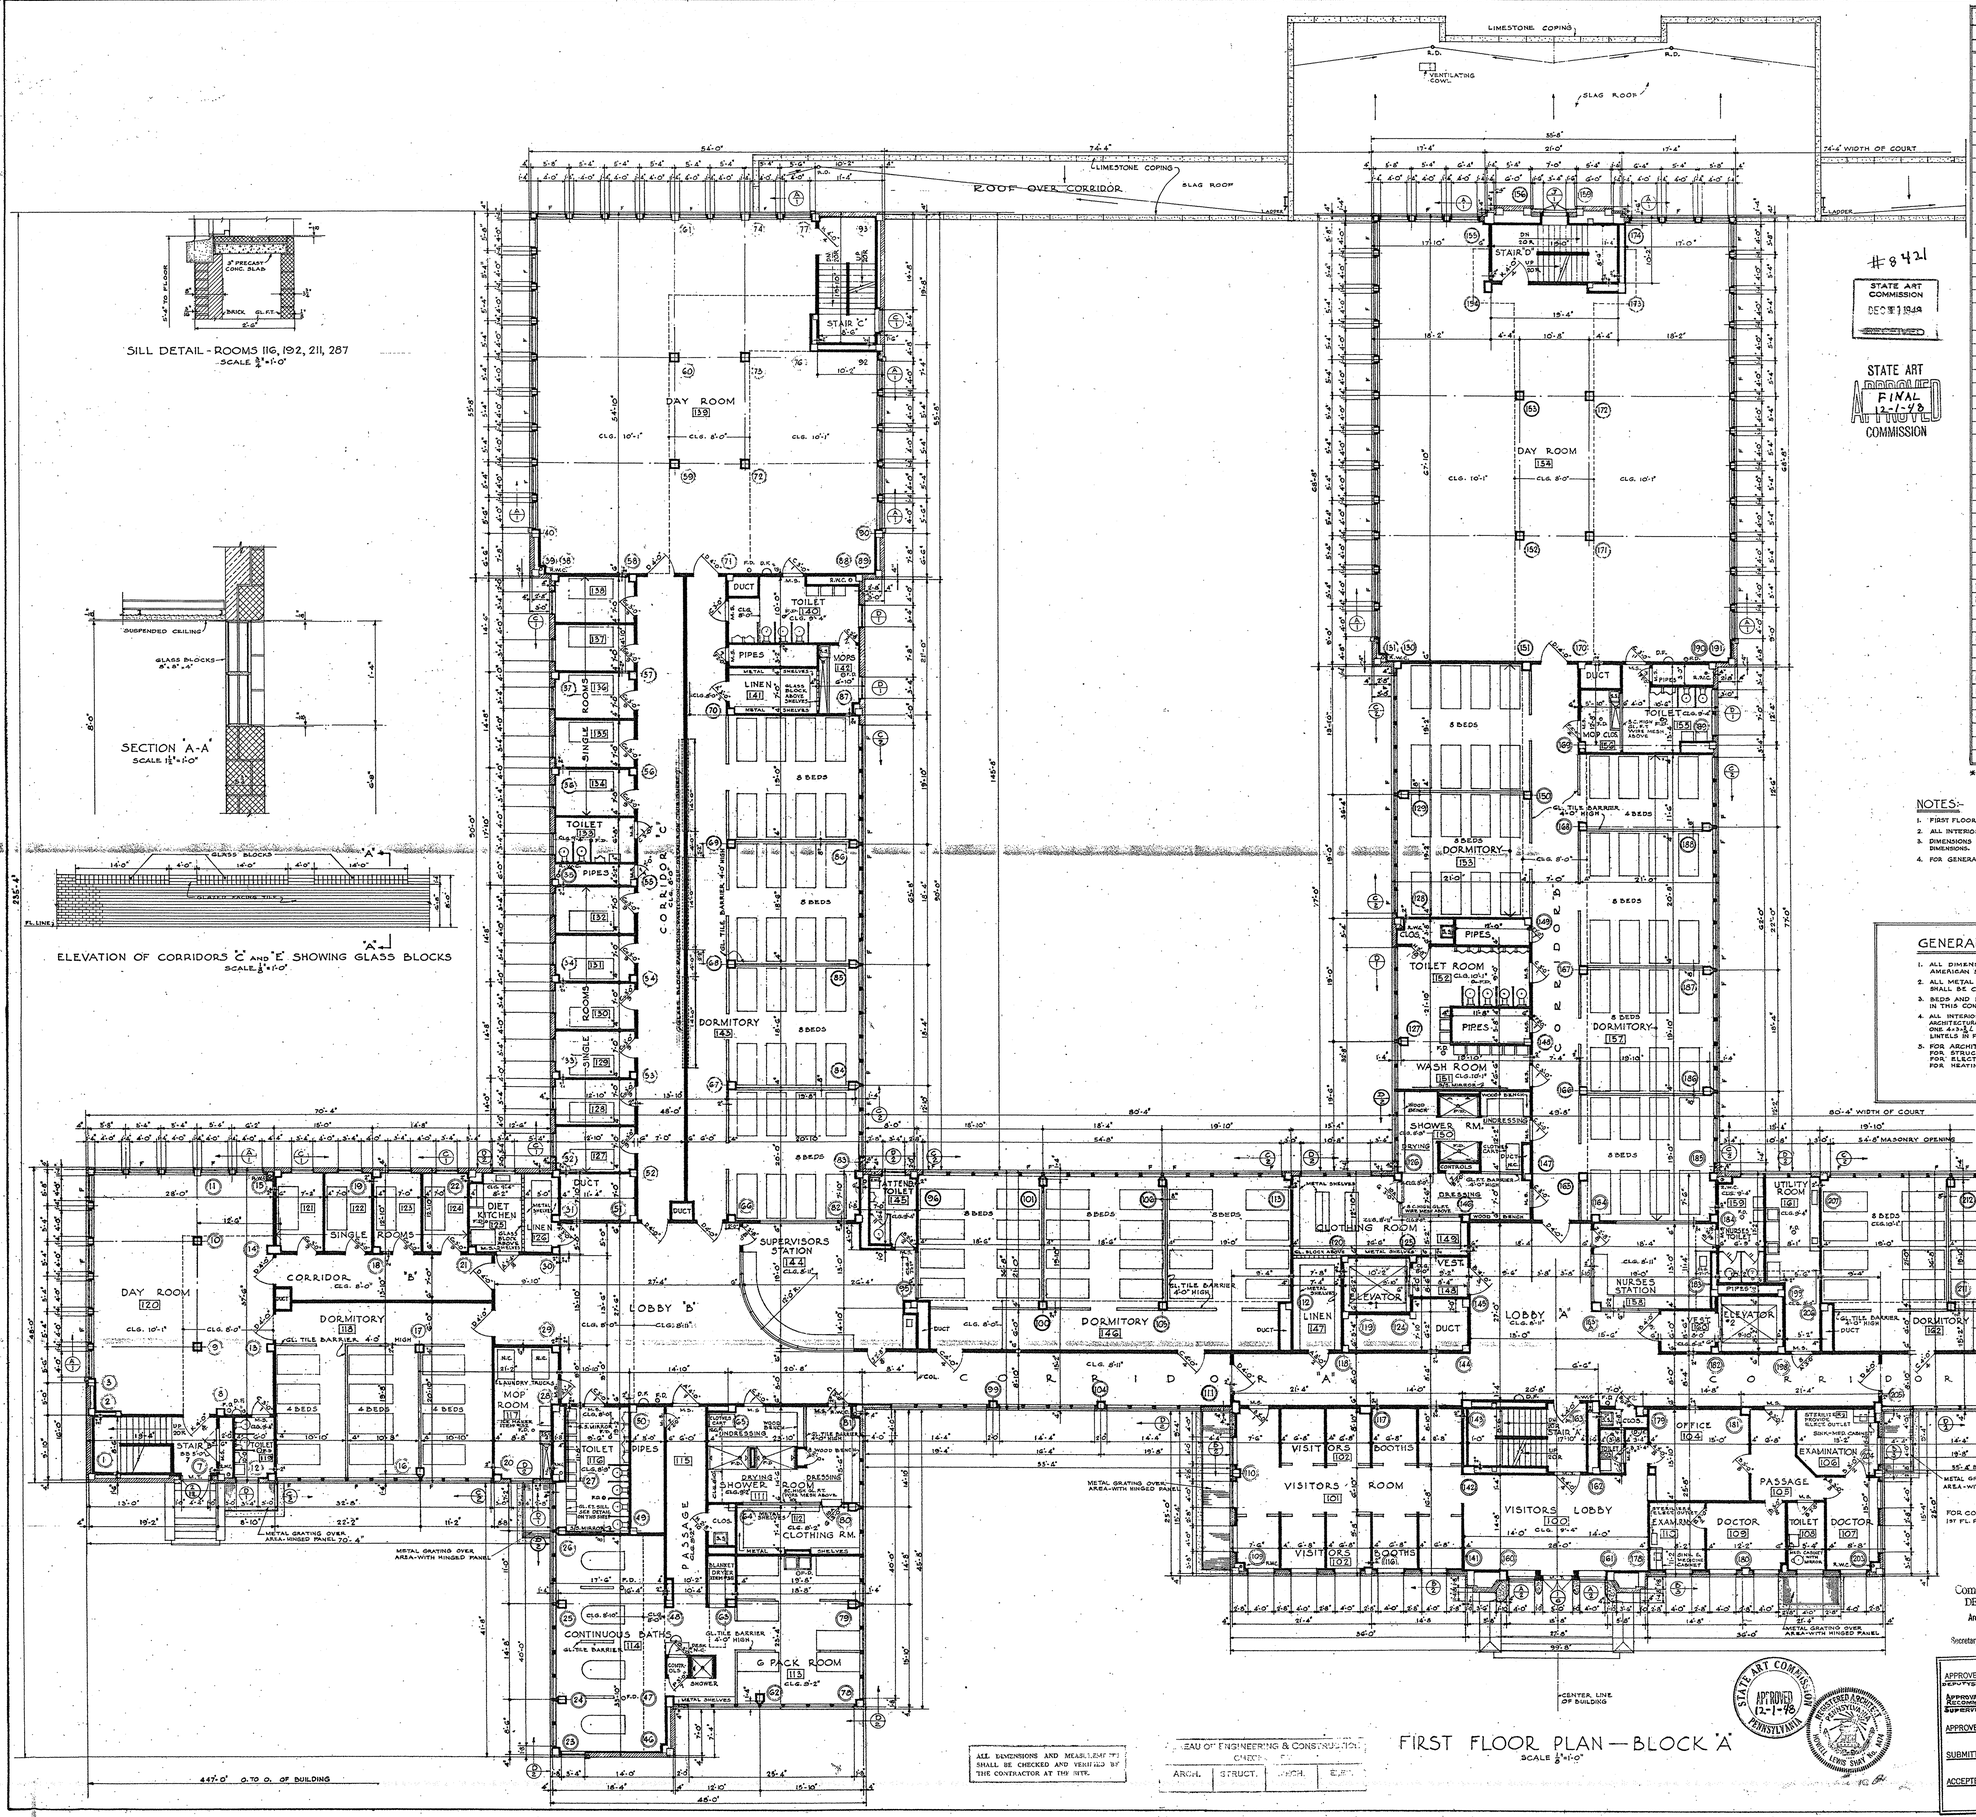

FIRST FLOOR BLK. "A"		SCHEDULE OF ROOM FINISHES								
LOCATION		FLOOR	BASE		WAINSCOT		REMARKS OF WALL	CEILING		REMARKS
SPACE	No	MATERIAL	MATERIAL	HGT.	MATERIAL	HGT.		HGT.	MATERIAL	
VISITORS' LOBBY	100	TERR.	WOOD	6"	WOOD	2'-6"	GYP. PL	Y	ACOUSTIC	PICTURE MOLD
VISITORS' R.M.	101	Do.	Do.	Do.	N	N	Do.	Y	Do.	
VISITORS' BOOTHS	102	Do.	Do.	Do.	N	N	Do.	Y	Do.	PICTURE MOLD & ALUM CHAIR RAIL, MARBLE SILL
TOILET	105	CER. TILE	CER. TILE	COVE 4"	CER. TILE	5'-0"	Do.	Y	GYP. PL.	
OFFICE	104	TERR.	WOOD	6"	N	N	Do.	Y	ACOUSTIC	PICTURE MOLD AND ALUMINUM CHAIR RAIL
PASSAGE	105	Do.	Do.	Do.	N	N	Do.	Y	Do.	
EXAMINATION R.M.	106	Do.	Do.	Do.	N	N	Do.	Y	Do.	PICTURE MOLD AND ALUMINUM CHAIR RAIL
DOCTORS' OFFICE	107	Do.	Do.	Do.	N	N	Do.	Y	Do.	Do.
TOILET	108	CER. TILE	CER. TILE	COVE 4"	CER. TILE	5'-0"	Do.	Y	GYP. PL	
DOCTORS' OFFICE	109	TERR.	WOOD	6"	N	N	Do.	Y	ACOUSTIC	PICTURE MOLD AND ALUMINUM CHAIR RAIL
EXAMINATION R.M.	110	Do.	Do.	Do.	N	N	Do.	Y	Do.	Do.
SHOWER ROOM	111	CER. TILE	GL. F.T.	COVE 5"	N	N	GL. F.T.	Y	GYP. PL.	
CLOTHING ROOM	112	Do.	Do.	Do.	N	N	Do.	Y	Do.	
PACK ROOM	113	Do.	GL. F.T.	Do.	GL. F.T.	5'-6"	Do.	Y	ACOUSTIC	
CONTINUOUS BATHS	114	Do.	Do.	Do.	Do.	Do.	Do.	Y	Do.	
PASSAGE	115	Do.	Do.	Do.	Do.	Do.	Do.	Y	Do.	
TOILET	116	Do.	GL. F.T.	Do.	N	N	Do.	Y	GYP. PL	
MOP ROOM	117	Do.	Do.	Do.	N	N	Do.	N	PAINT CONC.	
DORMITORY	118	TERR.	Do.	Do.	N	N	Do.	N	PAINT CONC.	
TOILETS	119, 133, 140	CER. TILE	Do.	Do.	N	N	Do.	Y	GYP. PL.	
DAY ROOM *	120	TERR.	GL. F.T.	Do.	GL. F.T.	2'-6"	Do.	Y	ACOUSTIC	
SINGLE ROOMS	121 to 128 INC.	Do.	GL. F.T.	Do.	N	N	Do.	N	PAINT CONC.	
DIET KITCHEN	125	CER. TILE	Do.	Do.	N	N	Do.	Y	GYP. PL.	
LINEN CLOSET	126, 141	TERR.	Do.	Do.	N	N	Do.	N	PAINT CONC.	
SINGLE ROOMS	127 to 132 INC.	Do.	Do.	Do.	N	N	Do.	N	Do.	
SINGLE ROOMS	134 to 139 INC.	Do.	Do.	Do.	N	N	Do.	N	Do	
DAY ROOM *	139	Do.	GL. F.T.	Do.	GL. F.T.	2'-6"	Do.	Y	ACOUSTIC	
MOP CLOSET	142	CER. TILE	GL. F.T.	Do.	N	N	Do.	N	PAINT CONC.	
DORMITORIES	145, 146	TERR.	Do.	Do.	N	N	Do.	N	Do.	
SUPERVISORS STATION	144	Do.	Do.	Do.	N	N	Do.	Y	ACOUSTIC	
ATTENDANTS TOILET	145	CER. TILE	CER. TILE	COVE 4"	CER. TILE	5'-4"	GYP. PL.	Y	GYP. PL.	
LINEN CLOSET	147	TERR.	GL. F.T.	COVE 5"	N	N	GL. F.T.	N	PAINT CONC.	
ELEV. VESTIBULE	148, 160	Do.	Do.	Do.	N	N	Do.	Y	GYP. PL.	
CLOTHING ROOM	149	CER. TILE	Do.	Do.	N	N	Do.	Y	Do.	
SHOWER ROOM	150	Do.	Do.	Do.	N	N	Do.	Y	Do.	
WASH ROOM	151	Do.	Do.	Do.	N	N	Do.	Y	Do.	
TOILET	152	Do.	Do.	Do.	N	N	Do.	Y	Do.	
DORMITORIES	153, 157	TERR.	Do.	Do.	N	N	Do.	N	PAINT CONC.	
DAY ROOM	154	Do.	GL. F.T.	Do.	GL. F.T.	2'-6"	Do.	Y	ACOUSTIC	
TOILET	155	CER. TILE	GL. F.T.	Do.	N	N	Do.	Y	GYP. PL.	
MOP CLOSET	156	Do.	Do.	Do.	N	N	Do.	N	PAINT CONC.	
NURSES' STATION	158	TERR.	Do.	Do.	N	N	Do.	Y	ACOUSTIC	
NURSES' TOILET	159	CER. TILE	CER. TILE	COVE 4"	CER. TILE	5'-4"	GYP. PL.	Y	GYP. PL.	
UTILITY ROOM	161	Do.	GL. F.T.	COVE 5"	N	N	GL. F.T.	Y	Do.	
DORMITORY	162	TERR.	Do.	Do.	N	N	Do.	N	PAINT CONC.	
STAIRS	B, C, D	Do.	N	N	N	N	GL. F.T.	N	PAINT CONCRETE	CONC. TREADS & CANTILEVERED STEPS, ALUM. RAILS & ALUM. TUBE RAILS
CORRIDORS	A, B, C, D	Do.	GL. F.T.	COVE 5"	N	N	Do.	Y	ACOUSTIC	
LOBBIES	A, D	Do.	Do.	Do.	N	N	Do.	Y	Do.	
ELEVATOR SHAFT		N	N	N	N	N	N.T.	N	N	
PIPE SPACES		CEMENT	N	N	N	N	UNGL. F.T. TILE BASING	N	EXPOSED CONCRETE	AT WHERE WALLS ARE G
STAIRS	A	TERR.	N	N	N	N	GL. F.T.	N	PAINT CONCRETE	TERR. LANDING AND TREADS

* PAINT COLS. 11-G1-74 ABOVE WAINSCOT

NOTES:-

1. FIRST FLOOR ELEVATION 133'-8" ——— GRID LINE, 3/16 ——— FIN. FL. LINE.
2. ALL INTERIOR DIMENSIONS ARE TAKEN TO STRUCTURAL WALL FINISH.
3. DIMENSIONS GENERALLY ON 3/8" SCALE PLANS AND ELEVATIONS ARE MODULAR OR NOMINAL DIMENSIONS. FOR ACTUAL DIMENSIONS, SEE LARGE SCALE DETAILS.
4. FOR GENERAL NOTES AND ABBREVIATIONS, SEE BELOW.

GENERAL NOTES, INDICATIONS, AND ABBREVIATIONS - ALL DRAWINGS

1. ALL DIMENSIONS ARE BASED ON MODULAR COORDINATION IN CONFORMANCE WITH THE AMERICAN STANDARDS ASSOCIATION.
2. ALL METAL DUCTS IN CEILINGS AND WALLS OF FINISHED SPACES, UNLESS NOTED OTHERWISE, SHALL BE CONCEALED BY GENERAL CONTRACTOR, WHETHER SHOWN ON THESE DRAWINGS OR NOT.
3. BEDS AND FURNITURE ARE SHOWN FOR SPACE REQUIREMENTS ONLY, AND ARE NOT INCLUDED IN THIS CONTRACT.
4. ALL INTERIOR AND EXTERIOR OPENINGS, WHERE LINTELS ARE NOT OTHERWISE INDICATED ON ARCHITECTURAL OR STRUCTURAL DRAWINGS, INCLUDING OPENINGS FOR DUCTS ETC. SHALL HAVE ONE 4×3½∠ FOR EACH 4" OF MASONRY THICKNESS, - OR SHALL HAVE CONCRETE FILLED BLOCK LINTELS IN FURRED EXTERIOR WALLS OR PARTITIONS OF FACING TILE BLOCKS.
5. FOR ARCHITECTURAL WORK SEE SHEETS Nos. T8-1 & 1 TO 15 INCL.
   FOR STRUCTURAL WORK SEE SHEETS Nos.
   FOR ELECTRICAL WORK SEE SHEETS Nos.
   FOR HEATING, PLUMBING AND VENTILATING WORK SEE SHEETS Nos.

INDICATIONS

CONCRETE
BRICK
STONE
FILL (CONCRETE)
FILL (CINDERS)
EARTH
METAL
MARBLE
INSULATION
FACING TILE - DETAILS
HOLLOW STRUCT. TILE - DETAILS
FACING OR STRUCT. TILE - 3/8" SCALE
GLASS BLOCKS
2 COLUMN NUMBER
212 ROOM NUMBER
DOOR TYPE & WIDTH
HARDWARE NUMBER
INTERIOR DOOR
DOOR TYPE
EXTERIOR DOOR
HARDWARE NUMBER
WINDOW TYPE
EXTERIOR WINDOW
SCREEN TYPE
NOTE:- ALL WINDOWS BETWEEN ARROWS ARE SAME TYPE.

ABBREVIATIONS

CER.	CERAMIC TILE
GL. F.T.	GLAZED FACING TILE
UNGL. F.T.	UNGLAZED FACING TILE
H.T.	HOLLOW STRUCTURAL TILE
TERR.	TERRAZZO
GYP. PL.	GYPSUM PLASTER
Y	YES (IN FINISH SCHEDULE)
N	NO " " "
DO	DITTO " " "
F.D.	FLOOR DRAIN
R.D.	ROOF "
A.D.	AREA "
R.W.C.	RAIN WATER CONDUCTOR
F	FIXED SASH
M.T.	METAL THRESHOLD
M.S.	FLUSH MARBLE SADDLE.
S.S.	SERVICE SINK
S/S	STAINLESS STEEL
CLG.	CEILING
GA.	GAUGE
L.S.	LIMESTONE
M.K.	MECHANICALLY KEYED (FLASHING)
D.F.	DRINKING FOUNTAIN
F.A.C.	FIRE EXTINGUISHER CABINET
E.P.	ELECTRIC PANEL
CLOS.	CLOSET
N.C.	NOT IN CONTRACT

#8421

STATE ART COMMISSION
DEC 31 1948
APPROVED

STATE ART
APPROVED
FINAL
12-1-48
COMMISSION

APPROVED
Commonwealth of Pennsylvania
DEPARTMENT OF WELFARE
Archt. Date 12-11-48
Secretary Date

APPROVED
Commonwealth of Pennsylvania
Department of Labor & Industry
Bureau of Engineering
Buildings Section
Checked By
Approved By
Chief
Approved 12-1-48

Eugene L. Crispin
PROJECT-252

REVISED

APPROVED
DEPUTY SECRETARY OF PROPERTY & SUPPLIES
APPROVAL RECOMMENDED
SUPERVISING ARCHITECT - BUREAU OF CONSTRUCTION
APPROVED
Secretary of Welfare
SUBMITTED
ARCHITECT
ACCEPTED
CONTRACTOR

STATE ART COMMISSION APPROVED 12-1-48 PENNSYLVANIA

REGISTERED ARCHITECT HOWELL LEWIS SHAY, A.I.A. No. 8421

FIRST FLOOR PLAN BLOCK "A"

BUILDING N-9
MAXIMUM SECURITY BUILDING
For MALE PATIENTS
PHILADELPHIA STATE HOSPITAL
PHILADELPHIA, PENNSYLVANIA
HOWELL LEWIS SHAY, A.I.A. REGISTERED ARCHITECT
1801 PACKARD BUILDING, PHILADELPHIA, PENNSYLVANIA

DATE	SCALE	DRAWN	CHKED	COMMONWEALTH OF PENNA.	C.MAIL No.	SHEET No.
SEPTEMBER 1948	AS NOTED	A.S.		JAMES H. DUFF, GOVERNOR DEPT. PROPERTY & SUPPLIES C. M. WOOLWORTH, SECRETARY HARRISBURG, PENNSYLVANIA	1369	3

ALL DIMENSIONS AND MEASUREMENTS SHALL BE CHECKED AND VERIFIED BY THE CONTRACTOR AT THE SITE.

BUREAU OF ENGINEERING & CONSTRUCTION
CHECKED BY
ARCH. | STRUCT. | MECH. | ELEC.

3-6-4 AR 1-13-49