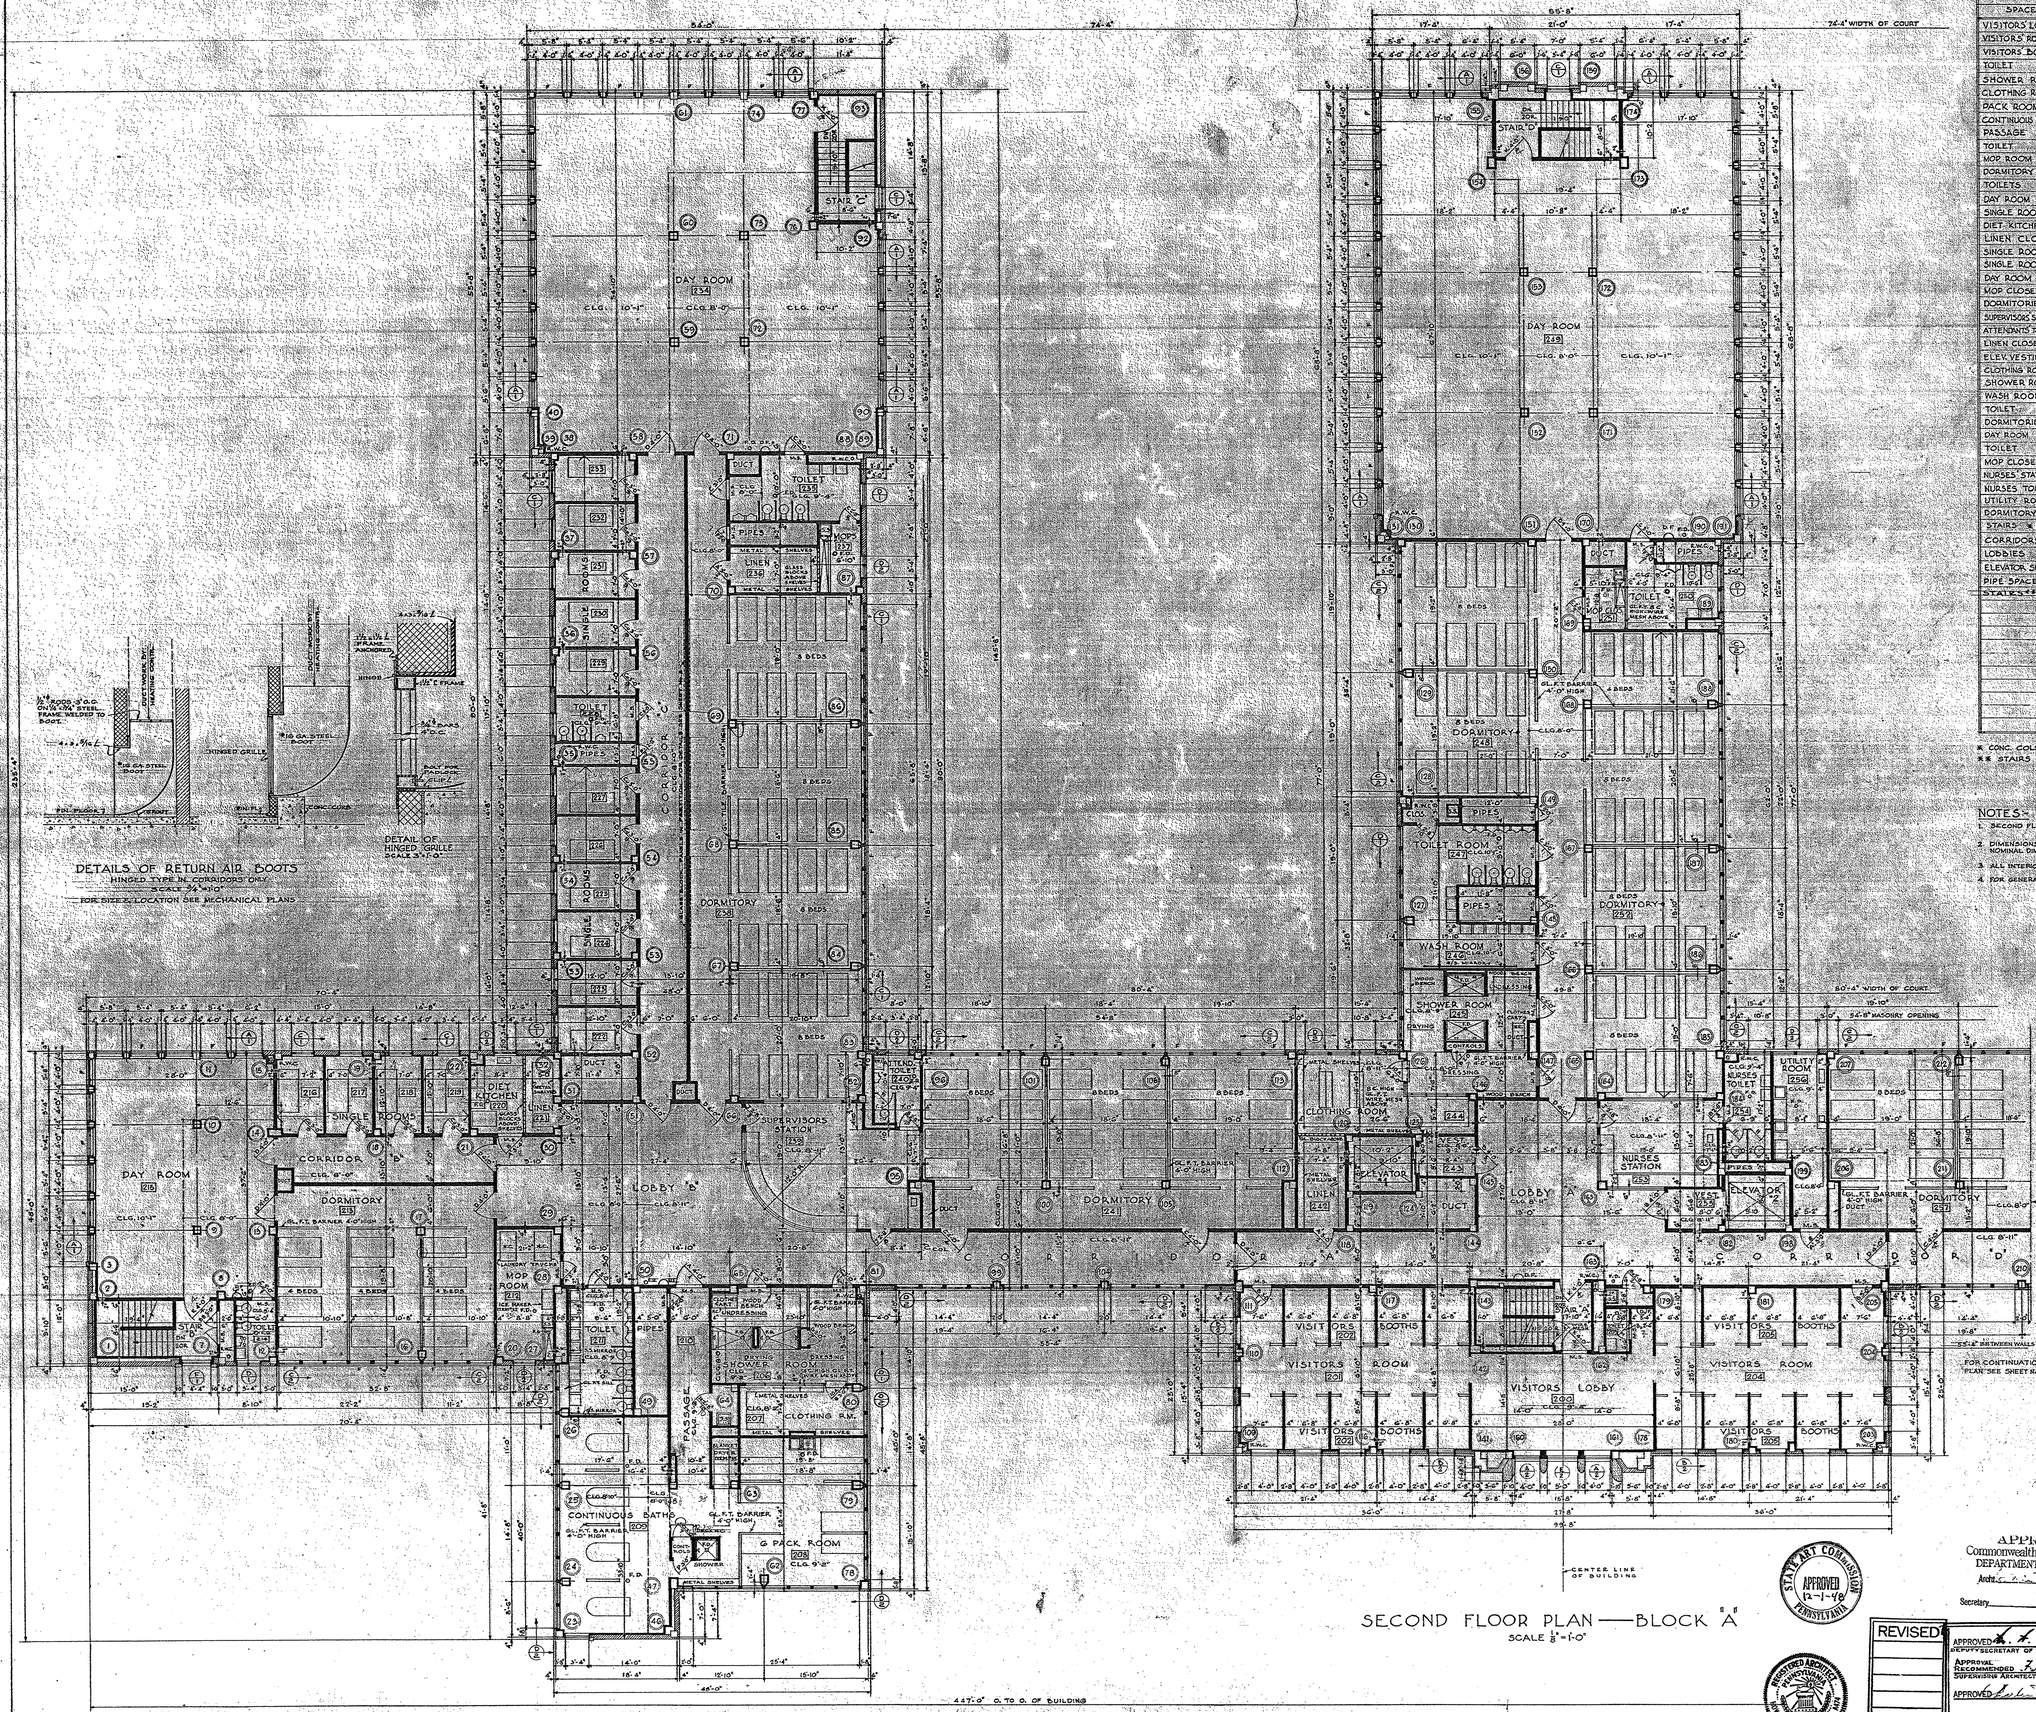

SECOND FLOOR PLAN — BLOCK "A"

SCALE 1/8"=1'-0"

SECOND FLOOR BLK. "A" LOCATION		SCHEDULE OF ROOM FINISHES								
		FLOOR	BASE		WAINSCOT		WINDOW OR WALL	CEILING		REMARKS
SPACE	No	MATERIAL	MATERIAL	HGT.	MATERIAL	HGT.	SILL MATERIAL	HUM.	MATERIAL	
VISITORS LOBBY	200	TERR.	WOOD	6"	WOOD	2'-8"	SYP. PL.	Y	ACOUSTIC	PICTURE MOLD
VISITOR'S ROOMS	201, 204	Do.	Do.	Do.	N	N	Do.	Y	Do.	
VISITORS' BOOTHS	202, 203	Do.	Do.	Do.	N	N	Do.	Y	Do.	PICTURE MOLD & ALUM. CHAIR RAIL, MARBLE SILL
TOILET	203	CER. TILE	CER. TILE	COVE BASE	CER. TILE	5'-4"	Do.	Y	GYP. PL.	
SHOWER ROOM	205	Do.	GL. F.T.	COVE BASE	N	N	GL. F.T.	Y	GYP. PL.	
CLOTHING ROOM	207	Do.	Do.	Do.	N	N	Do.	Y	Do.	
BACK ROOM	208	Do.	GL. F.T.	Do.	GL. F.T.	5'-4"	Do.	Y	ACOUSTIC	
CONTINUOUS BATHS	209	Do.	Do.	Do.	Do.	Do.	Do.	Y	Do.	
PASSAGE	210	Do.	Do.	Do.	Do.	Do.	Do.	Y	Do.	
TOILET	211	Do.	GL. F.T.	Do.	N	N	Do.	Y	GYP. PL.	
MOP ROOM	212	Do.	Do.	Do.	N	N	Do.	N	PAINT CONC.	
DORMITORY	213	TERR.	Do.	Do.	N	N	Do.	N	PAINT CONC.	
TOILETS	214, 128, 255	CER. TILE	Do.	Do.	N	N	Do.	Y	GYP. PL.	
DAY ROOM *	215	TERR.	GL. F.T.	Do.	GL. F.T.	2'-8"	Do.	Y	ACOUSTIC	
SINGLE ROOMS	216 to 219 inc.	Do.	GL. F.T.	Do.	N	N	Do.	N	PAINT CONC.	
DIET KITCHEN	220	CER. TILE	Do.	Do.	N	N	Do.	Y	GYP. PL.	
LINEN CLOSET	221, 236	TERR.	Do.	Do.	N	N	Do.	N	PAINT CONC.	
SINGLE ROOMS	222 to 227 inc.	Do.	Do.	Do.	N	N	Do.	N	Do.	
SINGLE ROOMS	229 to 235 inc.	Do.	Do.	Do.	N	N	Do.	N	Do.	
DAY ROOM *	234	Do.	GL. F.T.	Do.	GL. F.T.	2'-8"	Do.	Y	ACOUSTIC	
MOP CLOSET	237	CER. TILE	GL. F.T.	Do.	N	N	Do.	N	PAINT CONC.	
DORMITORIES	238, 241	TERR.	Do.	Do.	N	N	Do.	N	PAINT CONC.	
SUPERVISOR'S STATION	235	Do.	Do.	Do.	N	N	Do.	Y	ACOUSTIC	
ATTENDANTS' TOILET	240	CER. TILE	CER. TILE	4" COVE	CER. TILE	5'-8"	GYP. PL.	Y	GYP. PL.	
LINEN CLOSET	242	TERR.	GL. F.T.	COVE BASE	N	N	GL. F.T.	N	PAINT CONC.	
ELEV. VESTIBULES	243, 255	Do.	Do.	Do.	N	N	Do.	Y	GYP. PL.	
CLOTHING ROOM	244	CER. TILE	Do.	Do.	N	N	Do.	Y	Do.	
SHOWER ROOM	245	Do.	Do.	Do.	N	N	Do.	Y	Do.	
WASH ROOM	246	Do.	Do.	Do.	N	N	Do.	Y	Do.	
TOILET	247	Do.	Do.	Do.	N	N	Do.	Y	Do.	
DORMITORIES	248, 252	TERR.	Do.	Do.	N	N	Do.	N	PAINT CONC.	
DAY ROOM	249	Do.	GL. F.T.	Do.	GL. F.T.	2'-8"	Do.	Y	ACOUSTIC	
TOILET	250	CER. TILE	GL. F.T.	Do.	N	N	Do.	Y	GYP. PL.	
MOP CLOSET	251	Do.	Do.	Do.	N	N	Do.	N	PAINT CONC.	
NURSES STATION	253	TERR.	Do.	Do.	N	N	Do.	Y	ACOUSTIC	
NURSES TOILET	254	CER. TILE	CER. TILE	4" COVE	CER. TILE	5'-4"	GYP. PL.	Y	GYP. PL.	
UTILITY ROOM	256	Do.	GL. F.T.	COVE BASE	N	N	GL. F.T.	Y	Do.	
DORMITORY	257	TERR.	Do.	Do.	N	N	Do.	N	PAINT CONC.	
STAIRS **	B, C, D	Do.	N	N	N	N	Do.		PAINT STAIR & RAILS ON WALL	CONTINUOUS HANDRAIL ALUM. SUSP. HEADING
CORRIDORS	A, B, C, D	Do.	GL. F.T.	COVE BASE	N	N	Do.	Y	ACOUSTIC	
LOBBIES	A, B	Do.	Do.	Do.	N	N	Do.	Y	Do.	
ELEVATOR SHAFT		N	N	N	N	N	H.T.	N	N	
PIPE SPACES		CEMENT	N	N	N	N	UNGLAZED BRICK SEE SCHEDULE	N	EXPOSED CONCRETE	H.T. WHERE WALLS ARE G
STAIRS **	A	TERR.	N	N	N	N	GL. F.T.		SYP. NOTE	

* CONC. COLS. 11-21-74 PAINTED ABOVE WAINSCOT

** STAIRS 'B-C-D' HAVE SUSP. GYP. PL. CEILING, STAIRS 'A' CLG. NOT SUSP. - PAINT CONC.

NOTES:-

1. SECOND FLOOR ELEVATION 14'-6" — GRID LINE — FIN. FL. LINE
2. DIMENSIONS GENERALLY ON 1/8" SCALE PLANS AND ELEVATIONS ARE MODULAR OR NOMINAL DIMENSIONS. FOR ACTUAL DIMENSIONS SEE LARGE SCALE DETAILS.
3. ALL INTERIOR DIMENSIONS ARE TAKEN TO STRUCTURAL WALL FINISH.
4. FOR GENERAL NOTES AND ABBREVIATIONS SEE SHEET No. 5.

#342
STATE ART COMMISSION
DEC 1 1949
RECEIVED

STATE ART
APPROVED
FINAL
12-1-49
COMMISSION

APPROVED
Commonwealth of Pennsylvania
Department of Labor & Industry
Bureau of Inspection
Buildings Section
Checked By
Approved By — Chief
Approval Date

APPROVED
Commonwealth of Pennsylvania
DEPARTMENT OF WELFARE
Archt.
Secretary — Date

STATE ART COMMISSION
APPROVED
12-1-49
PENNSYLVANIA

REGISTERED ARCHITECT
PENNSYLVANIA
HOWELL LEWIS SHAY, A.I.A.

ALL DIMENSIONS AND MEASUREMENTS SHALL BE CHECKED AND VERIFIED BY THE CONTRACTOR AT THE SITE.

BUREAU OF ENGINEERING & CONSTRUCTION
CHECKED BY

ARCH.	STRUCT.	MECH.	ELEC.

REVISED

APPROVED — DEPUTY SECRETARY OF PROPERTY & SUPPLIES
APPROVAL RECOMMENDED — SUPERVISING ARCHITECT-BUREAU OF CONSTRUCTIONS
APPROVED — Secretary of Welfare
SUBMITTED — ARCHITECT
ACCEPTED — CONTRACTOR

PROJECT 252

SECOND FLOOR PLAN
BLOCK "A"

BUILDING N-9
MAXIMUM SECURITY BUILDING
FOR MALE PATIENTS
PHILADELPHIA STATE HOSPITAL
PHILADELPHIA, PENNSYLVANIA
HOWELL LEWIS SHAY, A.I.A., REGISTERED ARCHITECTS
1801 PACKARD BUILDING, PHILADELPHIA, PENNSYLVANIA

DATE	COMMONWEALTH OF PENNA.	CONM. No.
SCALE AS NOTED	JAMES H. DUFF, GOVERNOR	1369
DRWN	DEPT. PROPERTY & SUPPLIES	SHEET No.
CHKD	C. M. WOOLWORTH, SECRETARY	4
	HARRISBURG, PENNSYLVANIA	