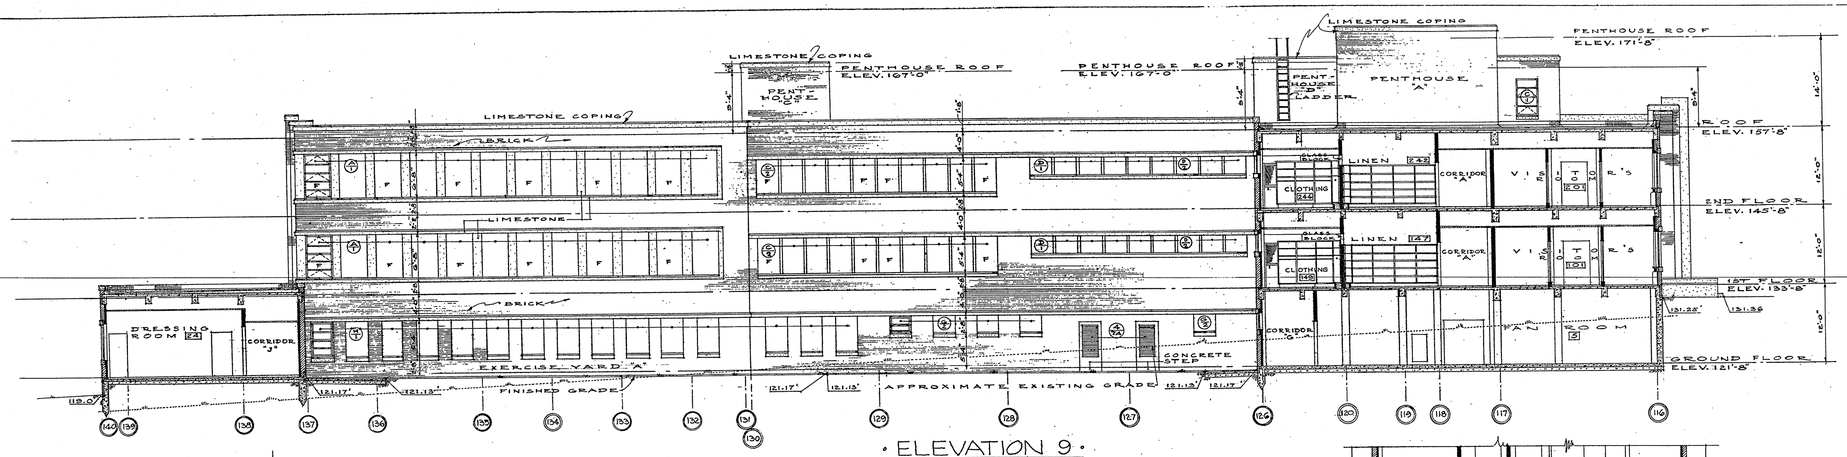

· ELEVATION 9 ·

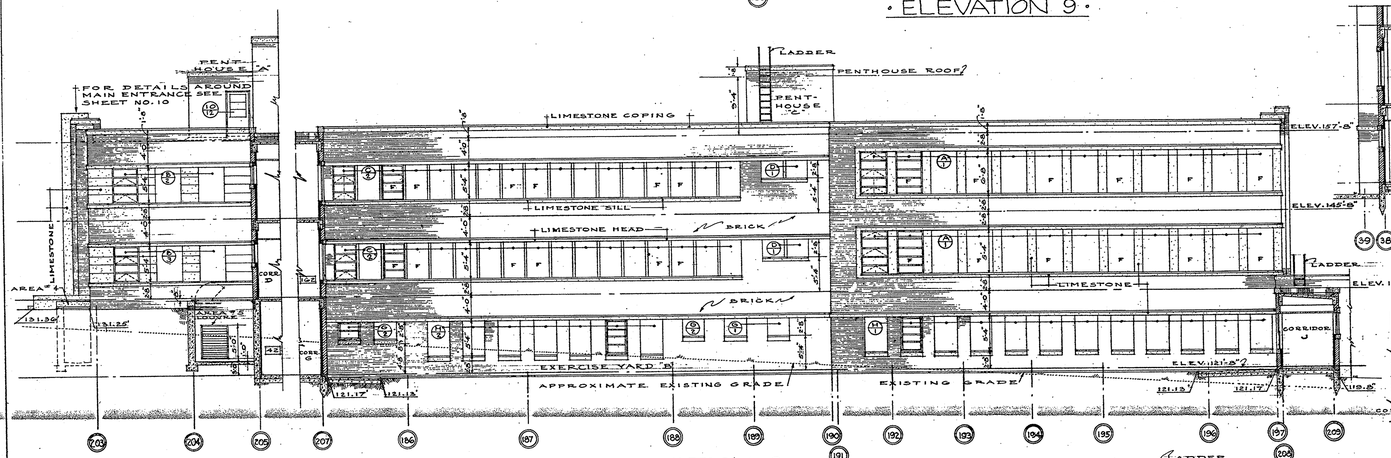

· ELEVATION 8 ·

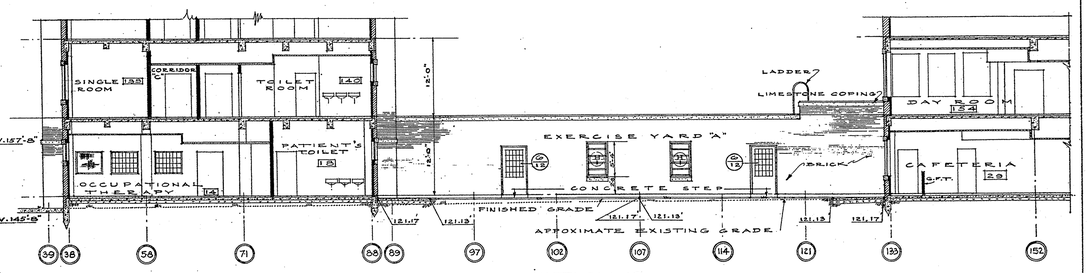

· ELEVATION 12 ·

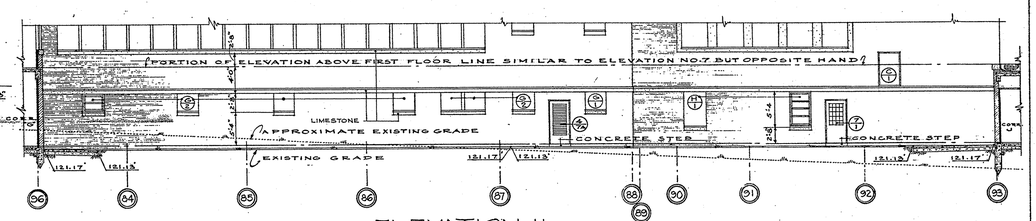

· ELEVATION 11 ·

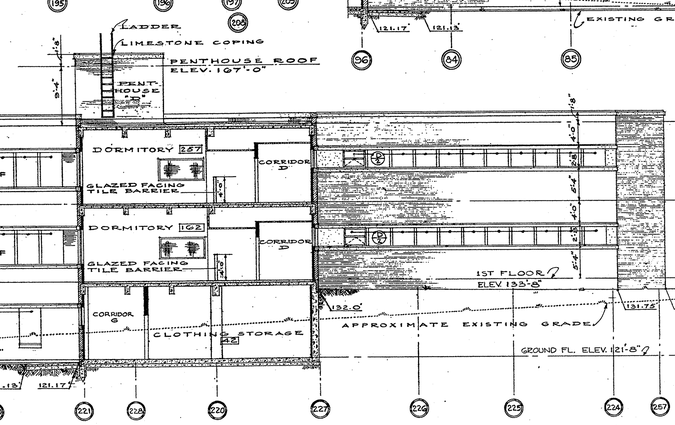

· ELEVATION 7 ·

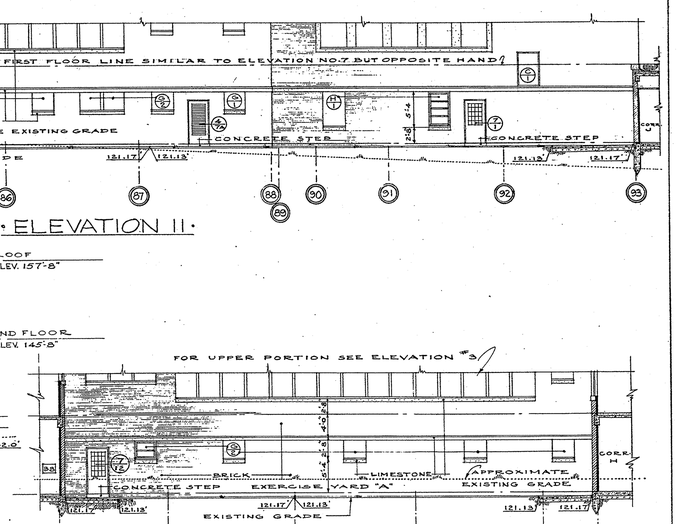

· ELEVATION 10 ·

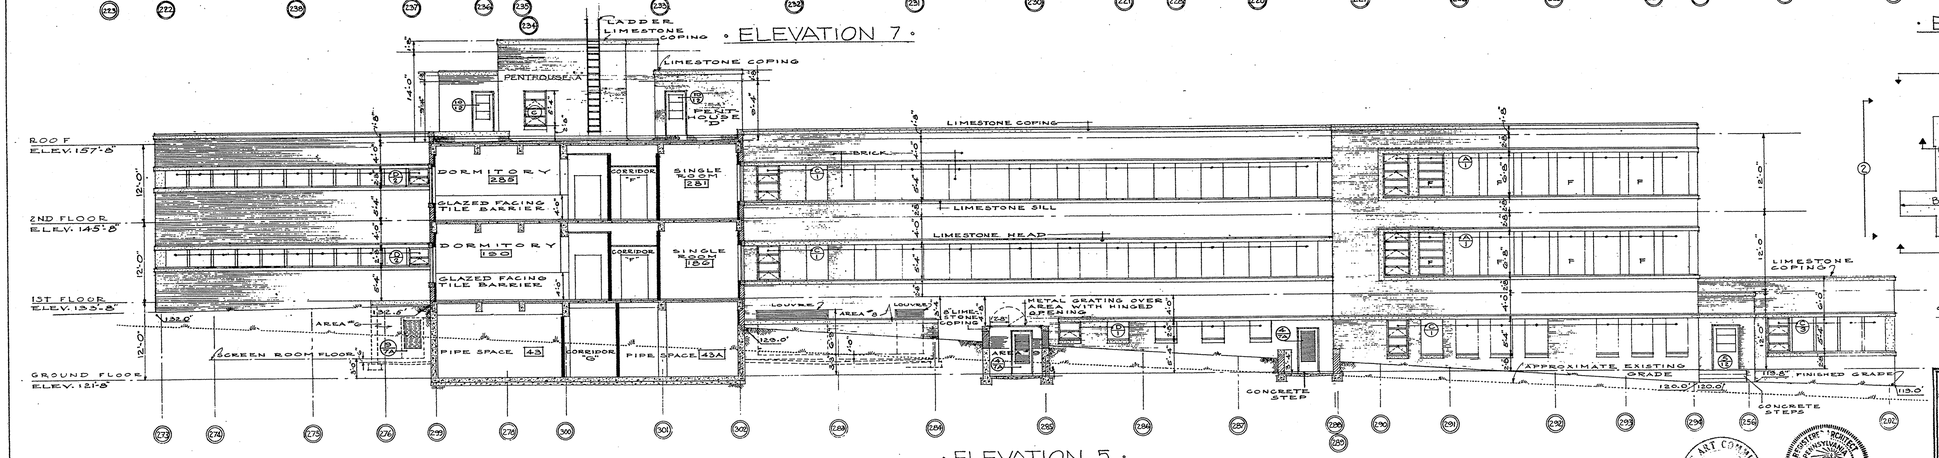

· ELEVATION 5 ·

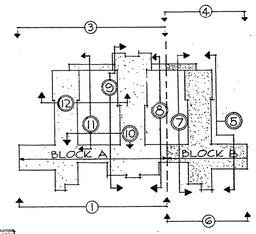

· KEY PLAN ·

FOR ELEVATIONS Nº 1,2,3,4,6 SEE SHEET Nº 7

NOTES

WHERE SILLS ARE CONTINOUS FOR THREE OF MORE WINDOWS THEY PROJECT 3½". ALL OTHER SILLS ARE FLUSH WITH WALL.

APPROVED
Commonwealth of Pennsylvania
Department of Labor & Industry
Bureau of Inspection
Building Section
Checked By
Approved By Chief
Approval Date

APPROVED
Commonwealth of Pennsylvania
DEPARTMENT OF WELFARE
Architect Date 12-21-48
Secretary Date

PROJECT - 252

REVISED

APPROVED H. A. Richard 11/29/49
DEPUTY SECRETARY OF PROPERTY & SUPPLIES
APPROVAL RECOMMENDED Walter Roberts 11/29/49
SUPERVISING ARCHITECT - BUREAU OF CONSTRUCTION
APPROVED Charles R. Decker
Secretary of Welfare
SUBMITTED
ARCHITECT
ACCEPTED
CONTRACTOR

ELEVATIONS & SECTIONS

BUILDING N-9
MAXIMUM SECURITY BUILDING
for MALE PATIENTS
PHILADELPHIA STATE HOSPITAL
PHILADELPHIA, PENNSYLVANIA
HOWELL LEWIS SHAY, A.I.A. REGISTERED ARCHITECTS
1801 PACKARD BUILDING, PHILADELPHIA, PENNSYLVANIA

DATE SEPT. 16, 1948	COMMONWEALTH OF PENNA.	C. MAIL No. 1369
SCALE 1/8"=1'-0"	JAMES H. DUFF, GOVERNOR	SHEET No. 8
DRAWN W.D.B. & A. CRNER	DEPT. PROPERTY & SUPPLIES C. H. WOLWORTH, SECRETARY HARRISBURG, PENNSYLVANIA	

ALL DIMENSIONS AND MEASUREMENTS SHALL BE CHECKED AND VERIFIED BY THE CONTRACTOR AT THE SITE

STATE ART COMMISSION APPROVED 12-1-48 PENNSYLVANIA

Howell Lewis Shay

3-6-4 AA 1-3-49

#8421
STATE ART COMMISSION
DEC 8, 1949
RECEIVED
STATE ART COMMISSION
FINAL 12-1-48
COMMISSION