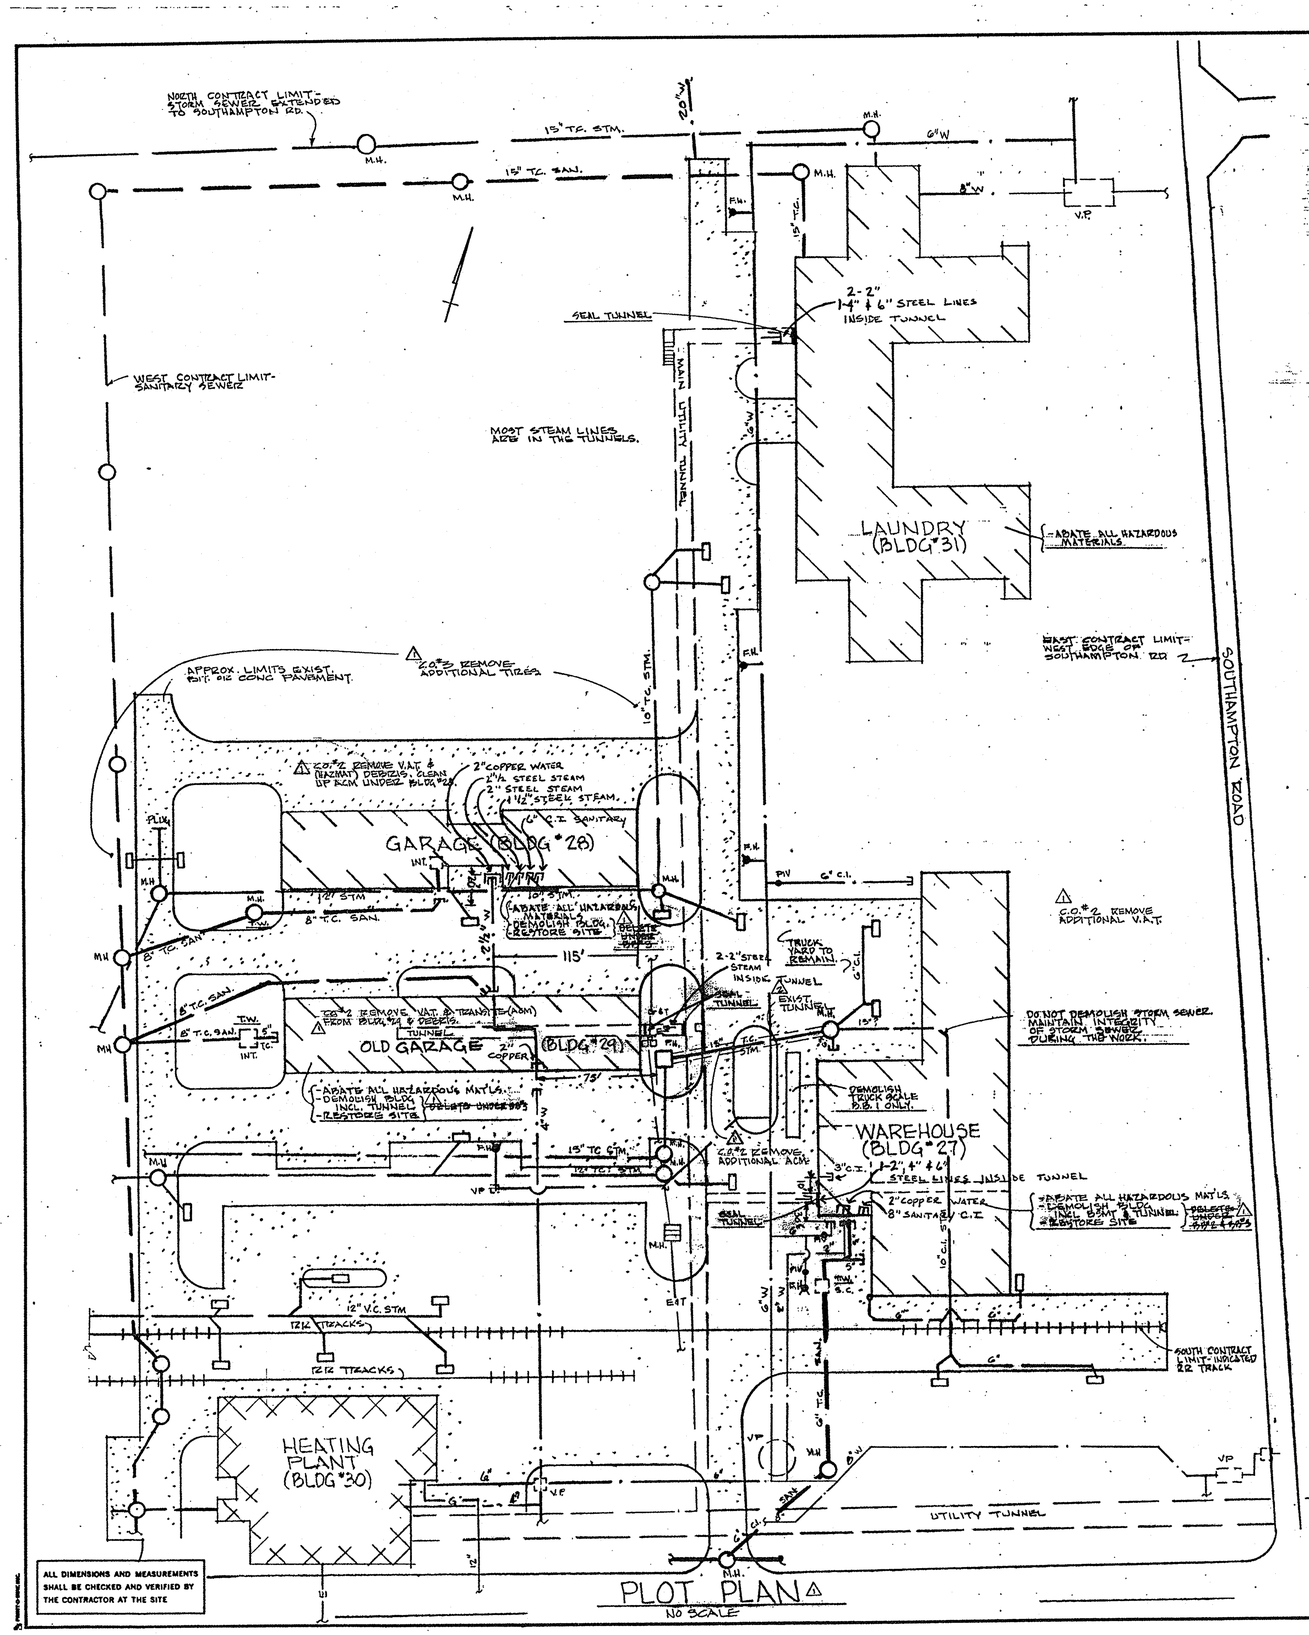

PLOT PLAN
NO SCALE

ABBREVIATIONS, NOTES & SYMBOLS

STM.	STORM SEWER
SAN.	SANITARY SEWER
E	ELECTRIC LINE
W	WATER LINE
C.I.	CAST IRON
V.C.	VITRIFIED CLAY
T.C.	TERRA COTTA
S.C.	SCREEN CLEANOUT
INT.	INTERCEPTOR
P.H.	PUMP HOUSE
M.H.	MANHOLE
P.I.V.	POST INDICATOR VALVE
V.P.	VALVE PIT
G	GAS
F.H.	FIRE HYGRANT
T.W.	TACK WELD SAN. MH., S.C. & INT. COVERS TO FRAMES
E	CAP, PLUG OR SEAL UTILITY
	STORMWATER INLET
V.P.	VALVE PIT

1. DEMOLISHED STRUCTURES SHALL BE REMOVED TO A DEPTH OF 3' OR MORE BELOW EXISTING OR FINAL GRADES, WHICHEVER IS DEEPER.
2. INSTALL STORMWATER INLET PROTECTION AND EROSION & SEDIMENTATION CONTROLS WHERE THE WORK COULD POSSIBLY GENERATE SEDIMENT OR DEBRIS IN STORMWATER RUNOFF.
3. THE PLOT PLAN IS GENERAL AND IS USED TO INDICATE AND LOCATE MODE ITEMS OF WORK. NOT ALL FEATURES AND INCIDENTAL WORK IS INDICATED ON THE DRAWINGS. THE CONTRACTOR SHALL CONSULT THE SPECIFICATIONS AND SHALL MAKE NOTE OF SAID FEATURES & INCIDENTAL WORK DURING HIS SITE VISIT. COSTS OF SAME SHALL BE INCLUDED IN HIS BID.
4. DEMOLISH SPECIFIED BUILDINGS & TUNNELS TO 3' MIN. BELOW EXIST/FIN. GRADE WHICHEVER IS DEEPER.
5. CAP, PLUG OR SEAL ALL CUT/INTERRUPTED UTILITIES.

BUILDINGS REQUIRING ABATEMENT OF HAZARDOUS MATERIALS & DEMOLITION AS SPECIFIED.

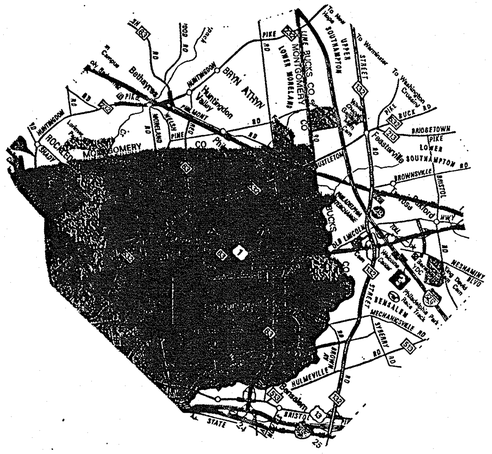
MONTGOMERY CO.
PHILADELPHIA CO.
BUCKS CO.
